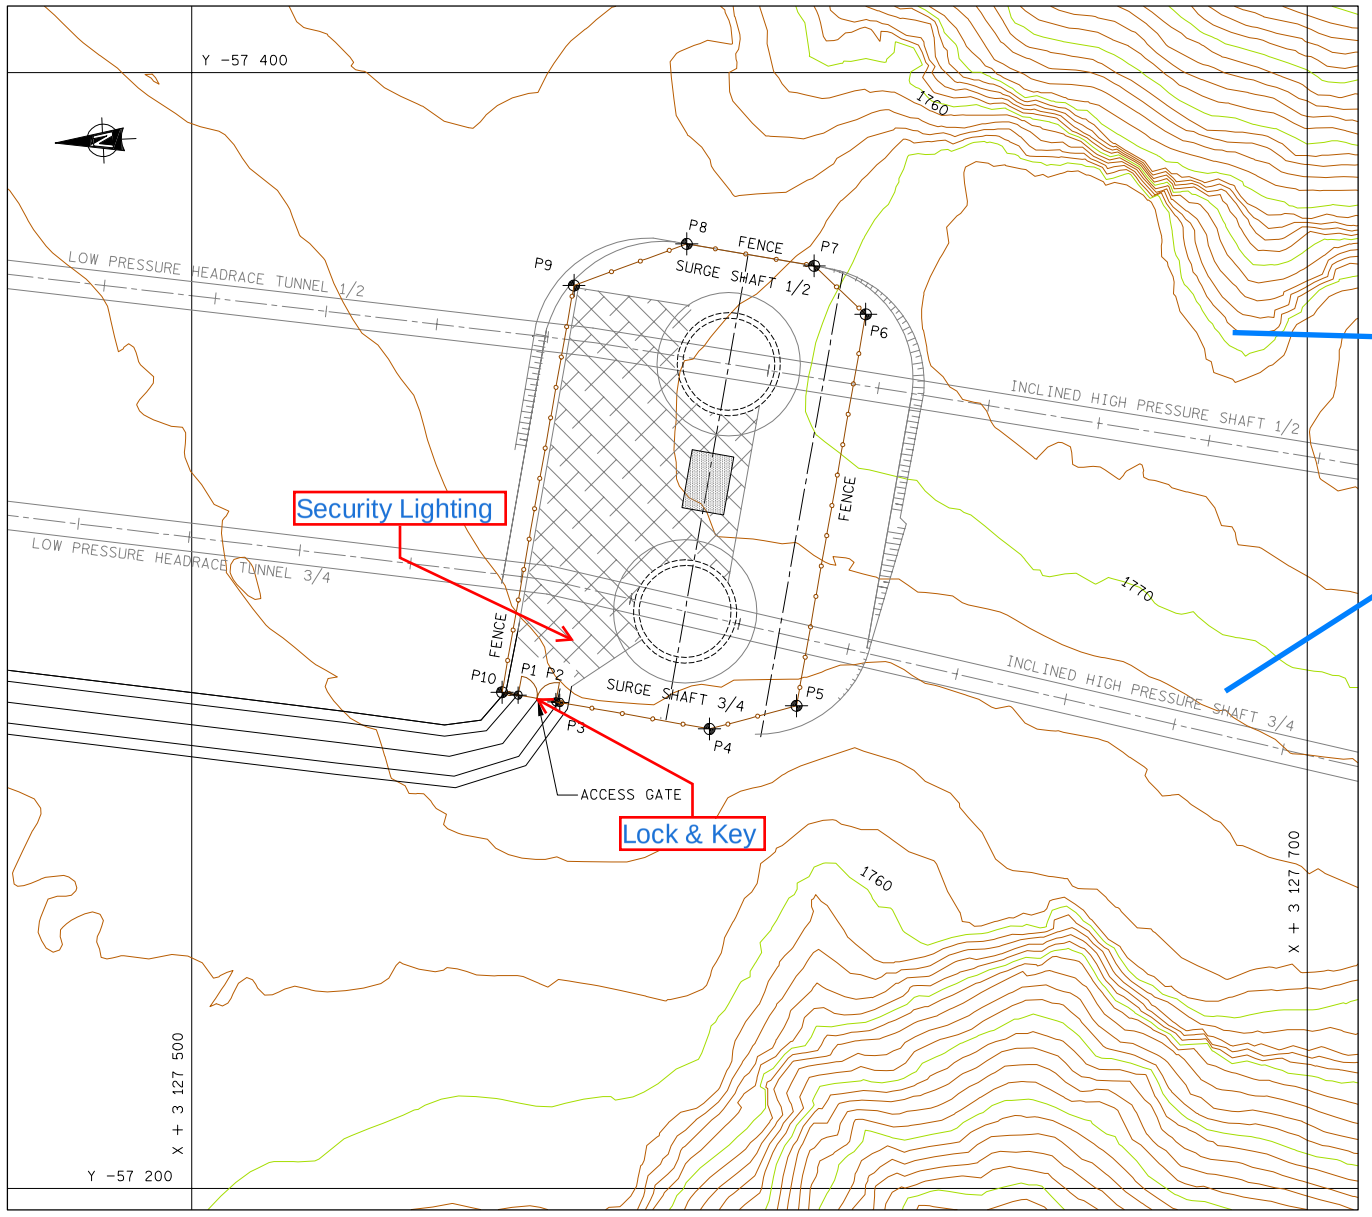

PLAN
SCALE 1:500

Security CCTV

CO-ORDINATE LIST - WGS 84 FENCE SETTING-OUT POINTS		
POINT	X (m)	Y (m)
P1	3 127 558.539	-57 288.442
P2	3 127 565.324	-57 287.242
P3	3 127 565.988	-57 287.124
P4	3 127 592.844	-57 282.375
P5	3 127 608.446	-57 286.509
P6	3 127 620.856	-57 356.678
P7	3 127 611.618	-57 365.377
P8	3 127 588.769	-57 369.300
P9	3 127 568.542	-57 361.842
P10	3 127 555.651	-57 288.953

Summary:

1 x Security CCTV on Radio Tower

No interface to network for further IAC

NOTES:

1. THIS DRAWING TO BE READ IN CONJUCTION WITH ALL RELEVANT FENCE DRAWINGS: 10 103 to 10 111
2. FENCE POSITIONS TO BE FINALIZED ON SITE BY THE SUPERVISOR UPON COMPLETION OF REHABILITATION

ISSUED FOR CONSTRUCTION
DATE : 06/12/2013

BCJV
AUTH BY : K. GEORGALA

BCJV
APP BY : C. LOGAN

ESKOM
APP BY : D. PADAYACHEE

0 10m 20 40
SCALE 1 : 500 ON ORIGINAL

UNDERGROUND WORKS

FOR REFERENCE DRAWINGS, REFER TO DRAWING 23 35a

KKS | AUTH BY

BRAAMHOEK CONSULTANTS JOINT VENTURE

ARCUS GIBB CONSULTING • DESIGN • MANAGEMENT | SSI A DHV COMPANY | Knight Piésold CONSULTING

THE COPYRIGHT OF THIS DRAWING, INCLUDING THE DESIGN & DETAILS SHOWN HEREON, IS OWNED BY ESKOM HOLDINGS LTD. THIRD PARTIES SHALL NOT USE THIS DRAWING IN WHOLE OR IN PART WITHOUT THE WRITTEN PERMISSION OF ESKOM HOLDINGS LTD.

D.O./REV	DATE	** REVISION ** FOR REFERENCE DRAWINGS REFER TO NOTE ON DRAWING	REV BY	CHKD BY	AUTH BY	APP BY
0	29/11/13	FIRST ISSUE FOR CONSTRUCTION	MNM	CL	KG	CL

ORIG REGISTN		APPROVED BY :
APP BY	CL	NOV 13
AUTH BY	KG	NOV 13
DESIGN BY	AT	NOV 13
CHKD BY	GG	NOV 13
DRAWN BY	MNM	NOV 13
SCALE	AS SHOWN	

AUTHORISED BY :

ESKOM HOLDINGS LTD. REG. No. 2002/015527/06

INGULA PUMPED STORAGE SCHEME
SURGE SHAFTS & SURGE RISERS
CRAB DOCKING STATION
FENCE LAYOUT

Eskom

0.83/23 219 SHEET 1 REV 0

SIZE GROOTTE A0L

CAD REFERENCE : 23 219