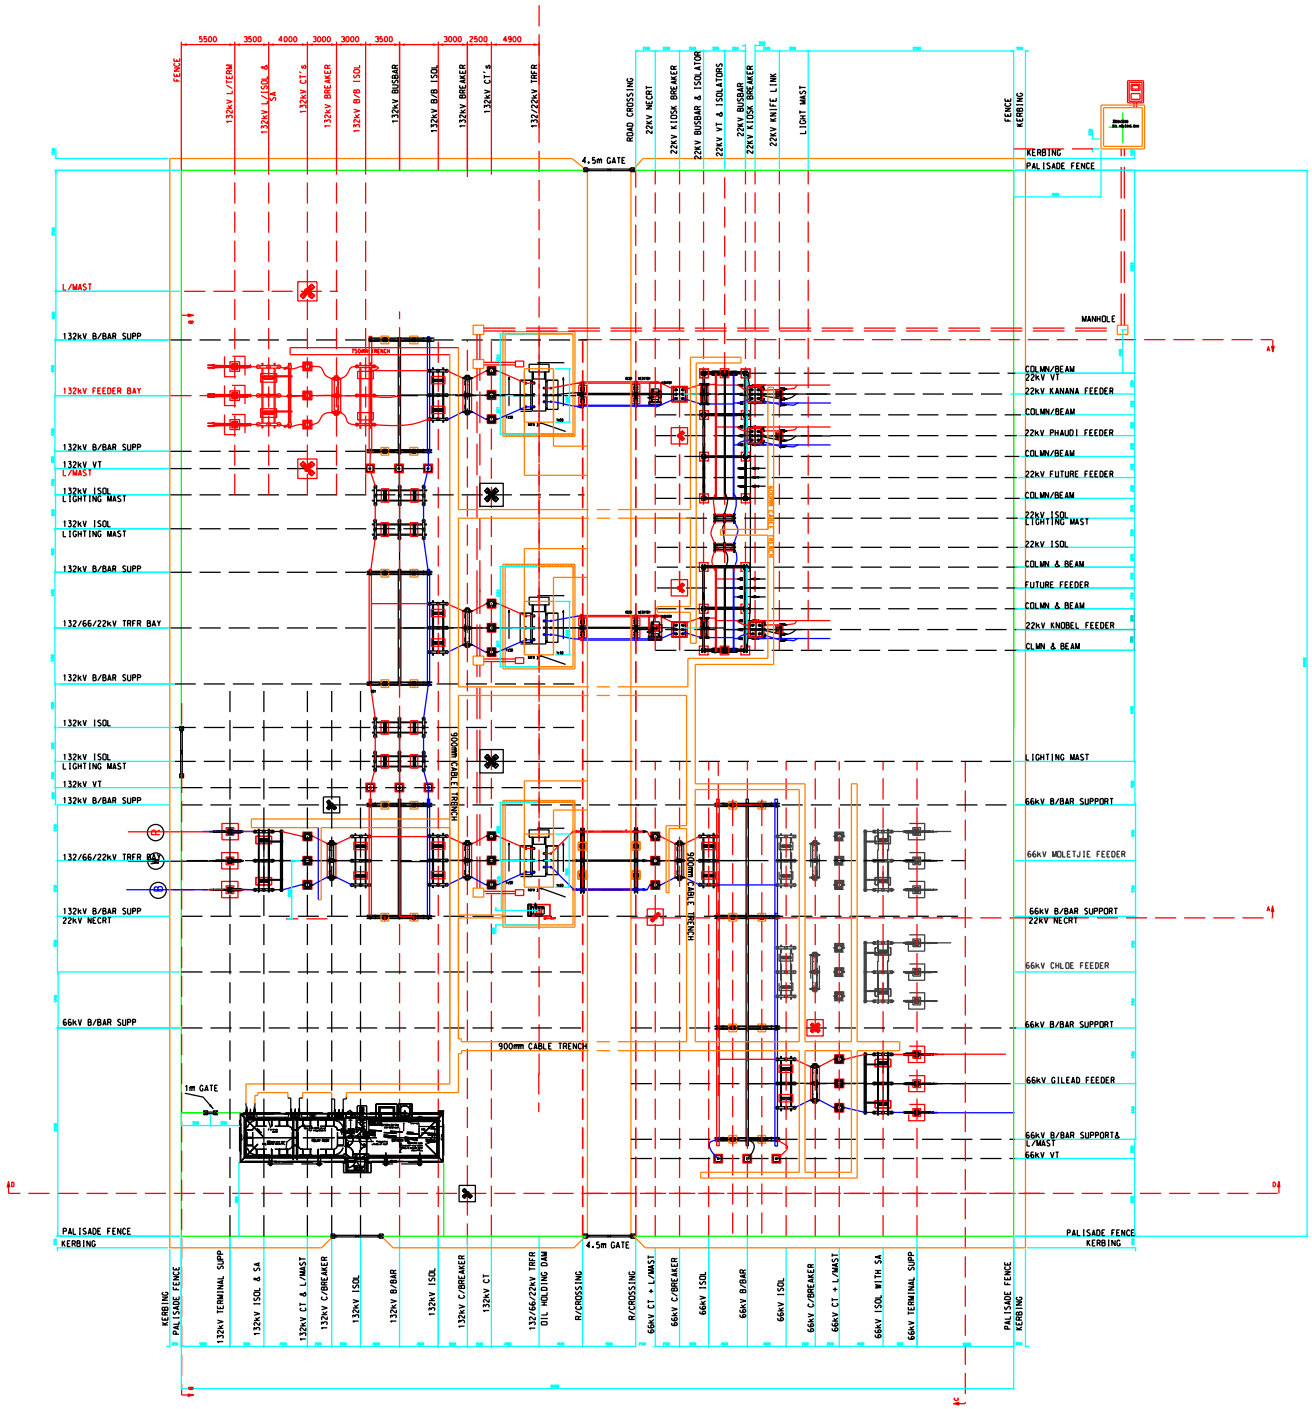

SHT 6	CONTROL BAM
SHT 5	SECTIONS
SHT 3	EARTHMAT LAYOUT
SHT 2	FOUNDATIONS
SHT 1	SYSTEM ELECTRICAL DIAGRAM
DRG NO.	REFERENCE DRAWINGS

REV	REVISION DESCRIPTION	BY	CHKD	AUTH	DATE	PROJECT NO.
1	INSTALL A NEW SOLAR 220kV	SJV	PVDB	MJML	31/01/2022	
0A	CHANGE POSITION OF CONTROL ROOM	MJA	DJR	C.L.	31/03/2014	
0	FIRST ISSUE	SJV	DJR	T.PILA	30/10/2012	34-1270-0000-0015-00000

Eskom Distribution

AUTH T PILA DATE: 30/10/2012

CHKD D RAKGALA DATE: 30/10/2012

DRAWN T MATJIANE DATE: 30/10/2012

SCALE 1:200

THIS DRAWING IS THE PROPERTY OF ESKOM

KNOBEL

132/66/22kV SUBSTATION GENERAL ARRANGEMENT

2-NT-816

SCT	SHEET	REVISION
6	4	1

A0L