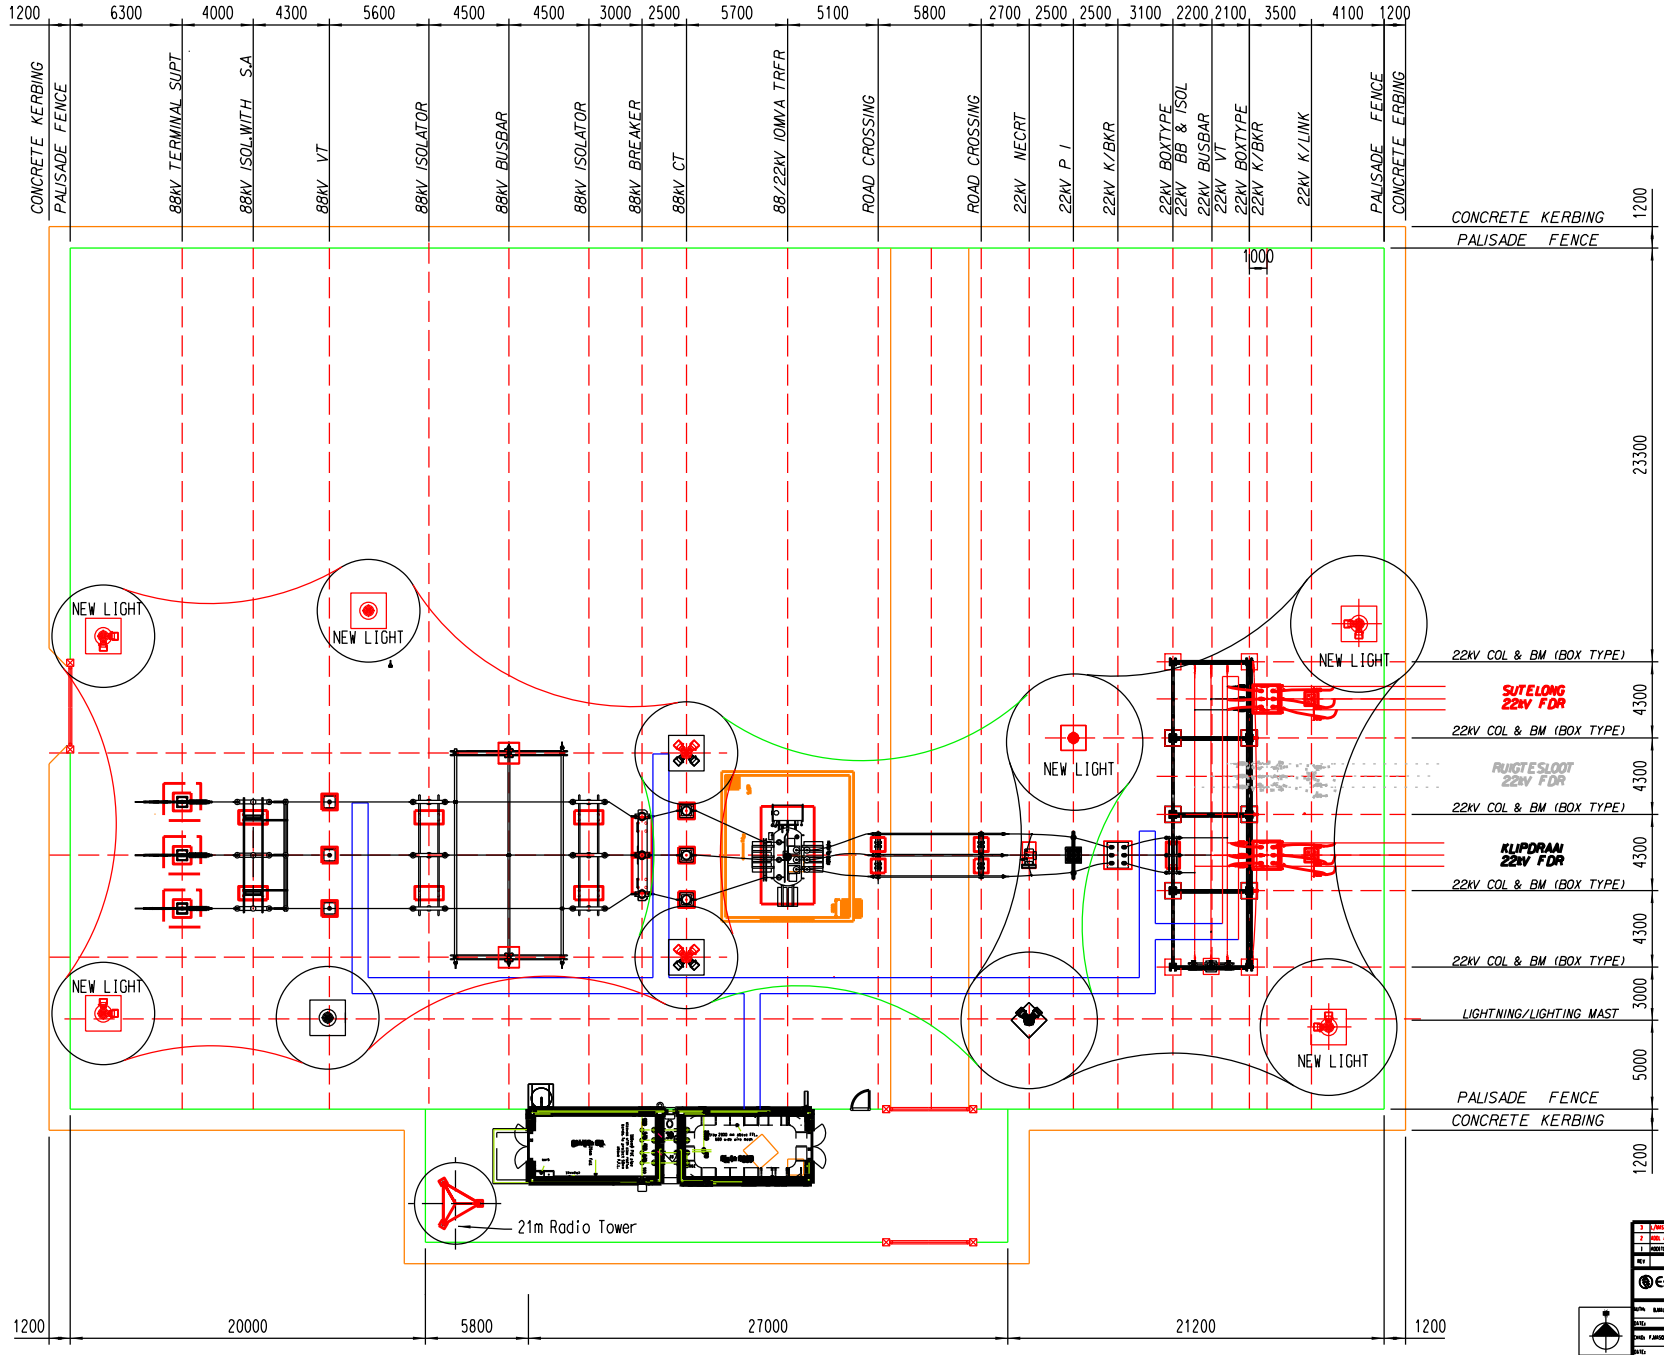
1200 6300 4000 4300 5600 4500 4500 3000 2500 5700 5100 5800 2700 2500 2500 3100 2200 2100 3500 4100 1200
CONCRETE KERBING
PALISADE FENCE
88kV TERMINAL SUPT
88kV ISOL.WITH SA
88kV VT
88kV ISOLATOR
88kV BUSBAR
88kV ISOLATOR
88kV BREAKER
88kV CT
88/22kV IOMVA TRFR
ROAD CROSSING
ROAD CROSSING
22kV NECRT
22kV P I
22kV K/BKR
22kV BOXTYPE
22kV BB & ISOL
22kV BUSBAR
22kV VT
22kV BOXTYPE
22kV K/BKR
22kV K/LINK
PALISADE FENCE
CONCRETE KERBING
1000
NEW LIGHT
NEW LIGHT
NEW LIGHT
NEW LIGHT
NEW LIGHT
21m Radio Tower
CONCRETE KERBING
PALISADE FENCE
22kV COL & BM (BOX TYPE)
SUTELONG 22kV FDR
22kV COL & BM (BOX TYPE)
RUIGTESLOOT 22kV FDR
22kV COL & BM (BOX TYPE)
KLIPDRAAI 22kV FDR
22kV COL & BM (BOX TYPE)
22kV COL & BM (BOX TYPE)
LIGHTNING/LIGHTING MAST
PALISADE FENCE
CONCRETE KERBING
1200 23300 1200
4300 4300 4300 4300 3000 5000
1200 20000 5800 27000 21200 1200
2-WT/958s7 CONTROL ROOM
2-WT/958s6 SECTIONS
2-WT/958s5 GENERAL ARRANGEMENT
2-WT/958s4 EARTH MAT LAYOUT
2-WT/958s3 FOUNDATION
2-WT/958s2 SITE PLAN
2-WT/958s1 ELECTRIC DIAGRAM
Eskom
ROOIBERG
88/22kV SUBSTATION
GENERAL ARRANGEMENT
2-WT/958
SHT 7
SHEET 5
REVISION 3