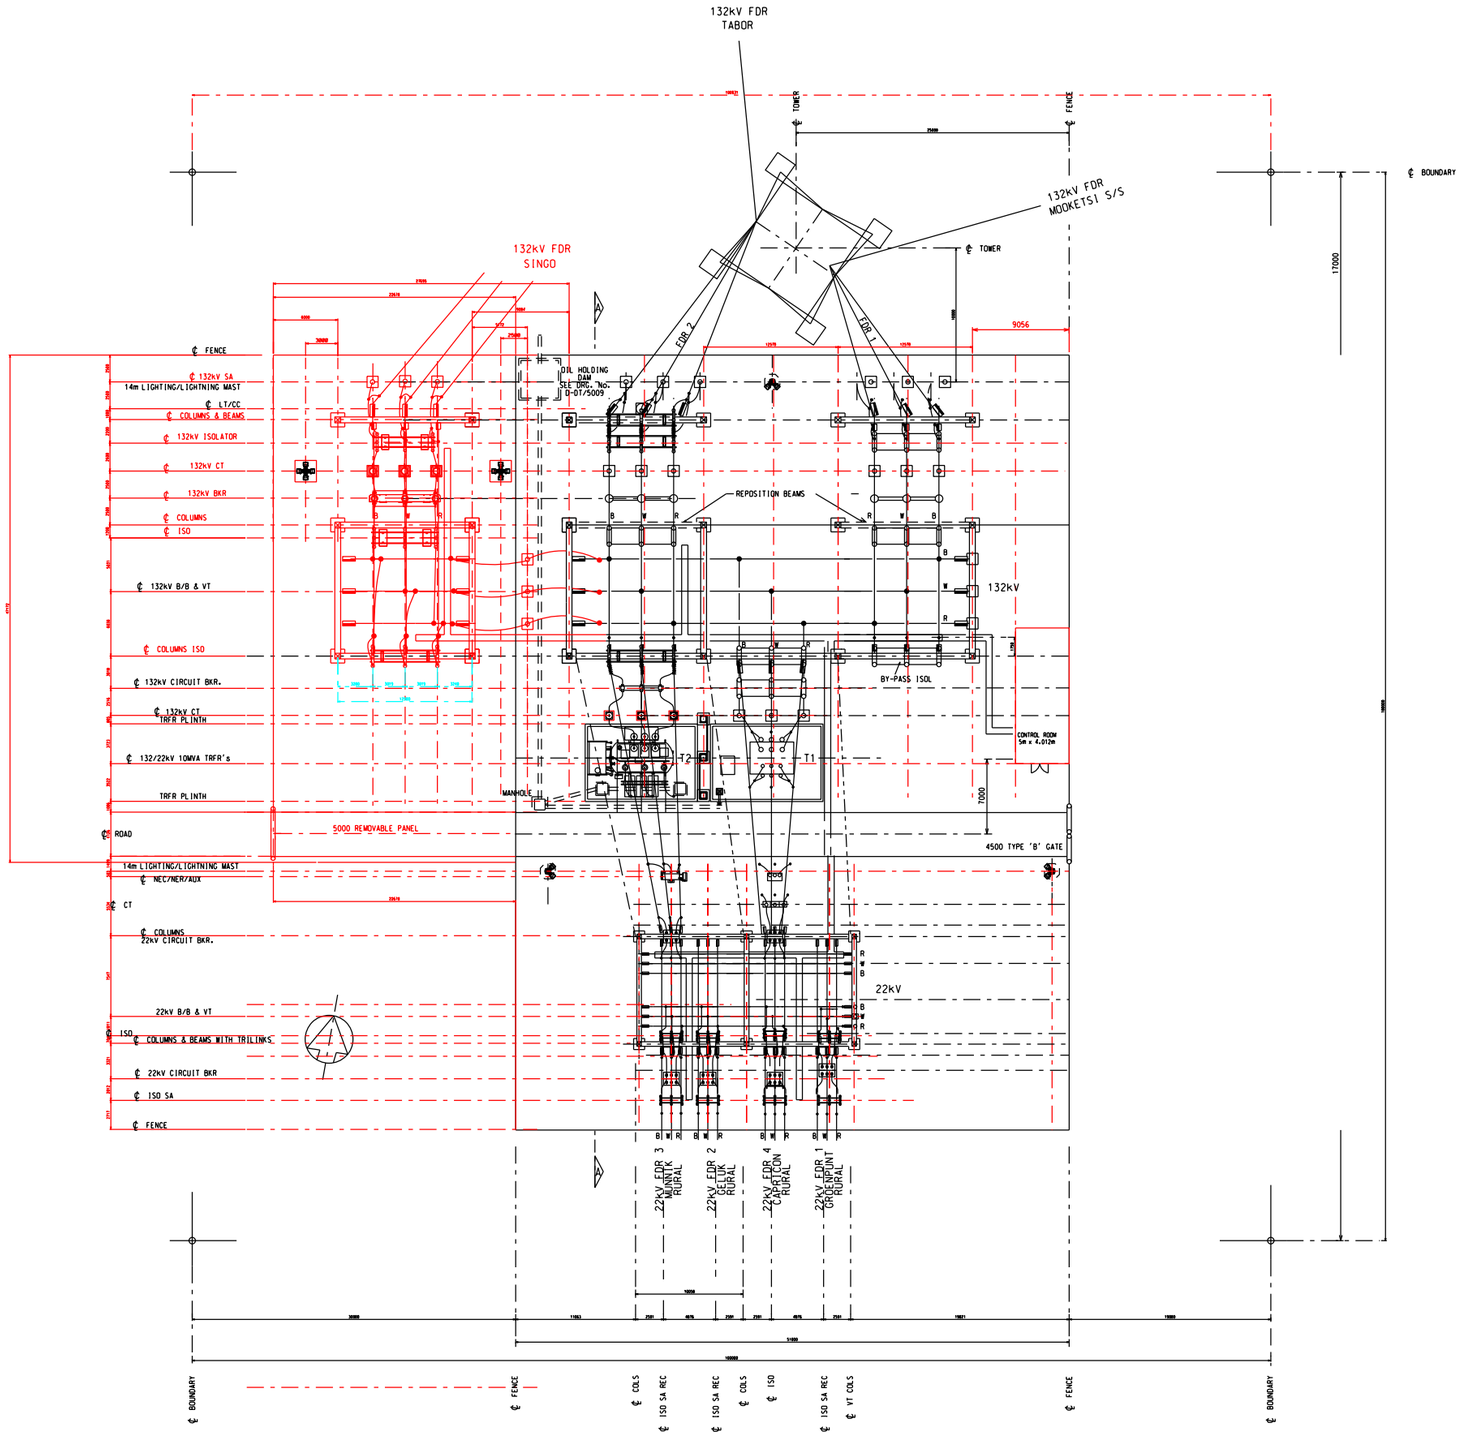

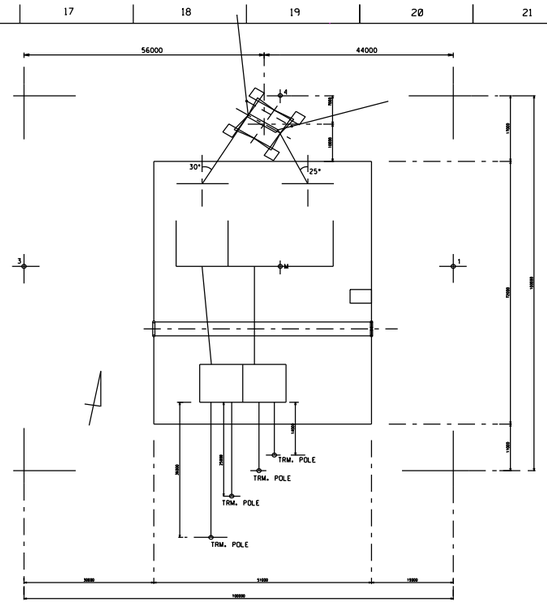

SITE PLAN
SCALE 1:500

SETTING OUT POINT FROM POINT 'M'

1 — 40192
2 — 55058
3 — 59808
4 — 44942

REV	REVISION DESCRIPTION	BY	CHKD	AUTH	DATE	PROJECT NO.
10	132kV FDR BAY ADDED	N.N.C	C.L.		15/12/2011	
7	400 TRFR2 & 22kV FDR4 BAYS REPLACE 22kV RECLOSER WITH 800 BOX BKRs					

DRG NO.	REFERENCE DRAWINGS:
2.08/10638.34	SECTION
2.08/10638.33	CONDITIONING&CONTINUITY.AUTOUT
2.08/10638.32	GENERAL ARRANGEMENT
2.08/10638.31	ELECTRIC DIAGRAM

Eskom Distribution

AUTH: T.PILA
DATE: 15/12/2011
CHKD: C.LUKHWARENI
DATE: 15/12/2011
DRAWN: N.N.CHAPA
DATE: 15/12/2011

SCALE 1:200

THIS DRAWING IS THE PROPERTY OF ESKOM

SOEKMEKAAR
132/22kV SUBSTATION
GENERAL ARRANGEMENT

2.08/10638

SET	SHEET	REVISION
4	2	10

A0L