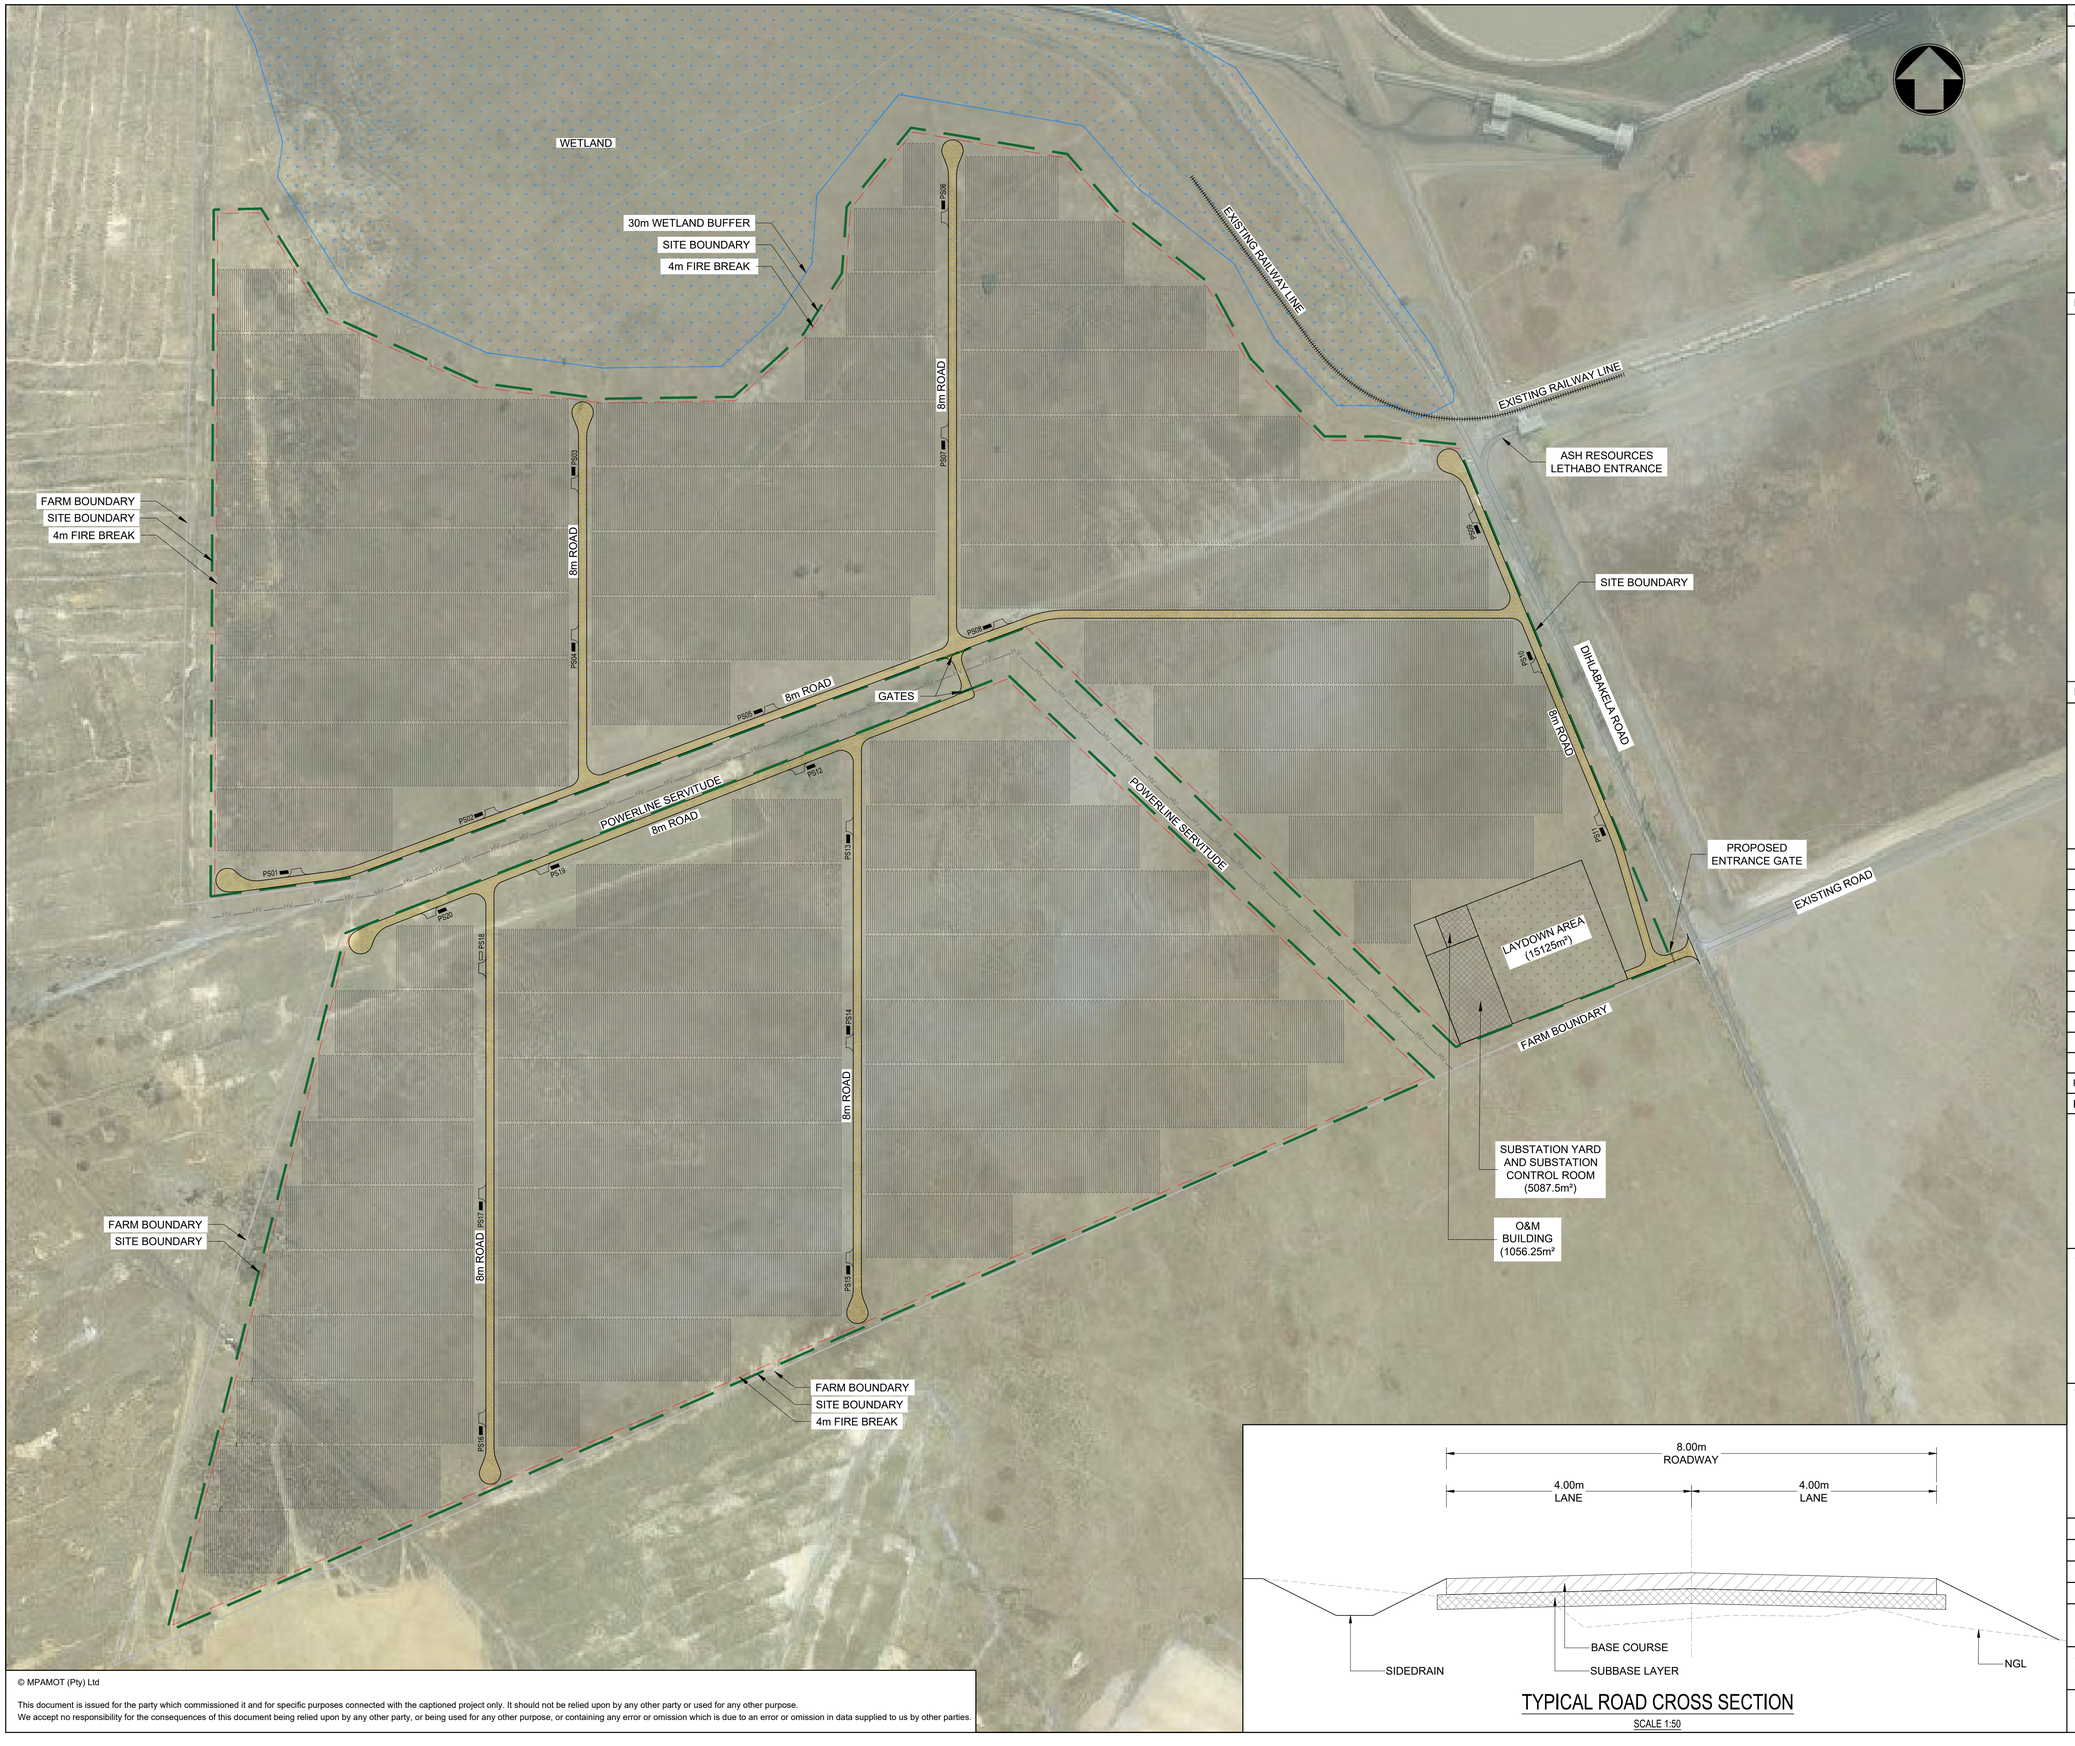

TYPICAL ROAD CROSS SECTION

SCALE 1:50

© MPAMOT (Pty) Ltd

This document is issued for the party which commissioned it and for specific purposes connected with the captioned project only. It should not be relied upon by any other party or used for any other purpose.
We accept no responsibility for the consequences of this document being relied upon by any other party, or being used for any other purpose, or containing any error or omission which is due to an error or omission in data supplied to us by other parties.

Notes

DISCLAIMER:

1. "SHOULD THESE DRAWINGS AND PROJECT SPECIFICATIONS BE USED OR RELIED UPON FOR ANY OTHER PURPOSE OTHER THAN WHAT THEY WERE INTENDED FOR ON THIS SPECIFIC SITE, WITHOUT MPA MOT'S PRIOR KNOWLEDGE AND WRITTEN CONSENT, THEN THE USER SHALL INDEMNIFY THE COPYRIGHT HOLDER AGAINST ALL LIABILITIES, CLAIMS, DAMAGES, LOSSES, FINES AND/ OR PENALTIES (EITHER IN CONTRACT OR DELICT) INSTITUTED BY THE USER OR ANY OTHER PARTY AS RESULT OF THEIR RE-USE OF OR RELIANCE ON THESE DRAWINGS AND PROJECT SPECIFICATIONS".
2. THE WETLAND NOTED ON THE DRAWING IS INDICATIVE AS NO TOPOGRAPHICAL HAS HAS BEEN CONDUCTED AT THIS STAGE OF THE PROJECT .
3. THE EXISTING HIGH VOLTAGE LINE NOTED ON THE DRAWING IS INDICATIVE AS NO TOPOGRAPHICAL HAS HAS BEEN CONDUCTED AT THIS STAGE OF THE PROJECT .

Legend

- NORTH DIRECTION
- FARM BOUNDARY
- SITE BOUNDARY
- EXISTING HIGH VOLTAGE ELECTRICAL LINE
- PROPOSED FIRE BREAK
- PROPOSED GATE
- EXISTING RAILWAY LINE
- PROPOSED BUILDINGS
- PROPOSED LAY-DOWN AREA
- PROPOSED ROAD
- EXISTING ROAD
- EXISTING WETLAND
- PROPOSED 60 MODULE STRING
- PS — POWER STATION
- MAINTENANCE PARKING AREA

Reference drawings

Rev	Date	Drawn	Description	Ch'k'd	App'd
P01	04/04/2022	MT	Issued for Information	---	---

MPAMOT (Pty) Ltd
Reg No: 1997/009813/07
147 Bram Fischer Drive
Randburg
Johannesburg
2194
T +27 (0)11 052 1000
E info@mpamot.com

Client

Megawatt Park
Maxwell Drive
Sunninghill
Sandton
Johannesburg

Title

LETHABO SOLAR PV FACILITY
GENERAL ARRANGEMENT LAYOUT

SHEET 1 of 1

Designed	T. ABRAHAMS	MT	Coordination	---	---
Drawn	T. ABRAHAMS	MT	Approved	---	---
Dwg check	V. LOOPOO	V	Prof. Registration No.:	---	
Eng check	V. LOOPOO	V	Date:	DD/MM/YYYY	

MPAMOT Project Number	Scale at A1
R00000014	1: 3000

Suitability Description	Suit. Code
Suitable for Information	S2

Drawing Number	Revision
R00000014-MPA-XX-DR-C-0001	P01