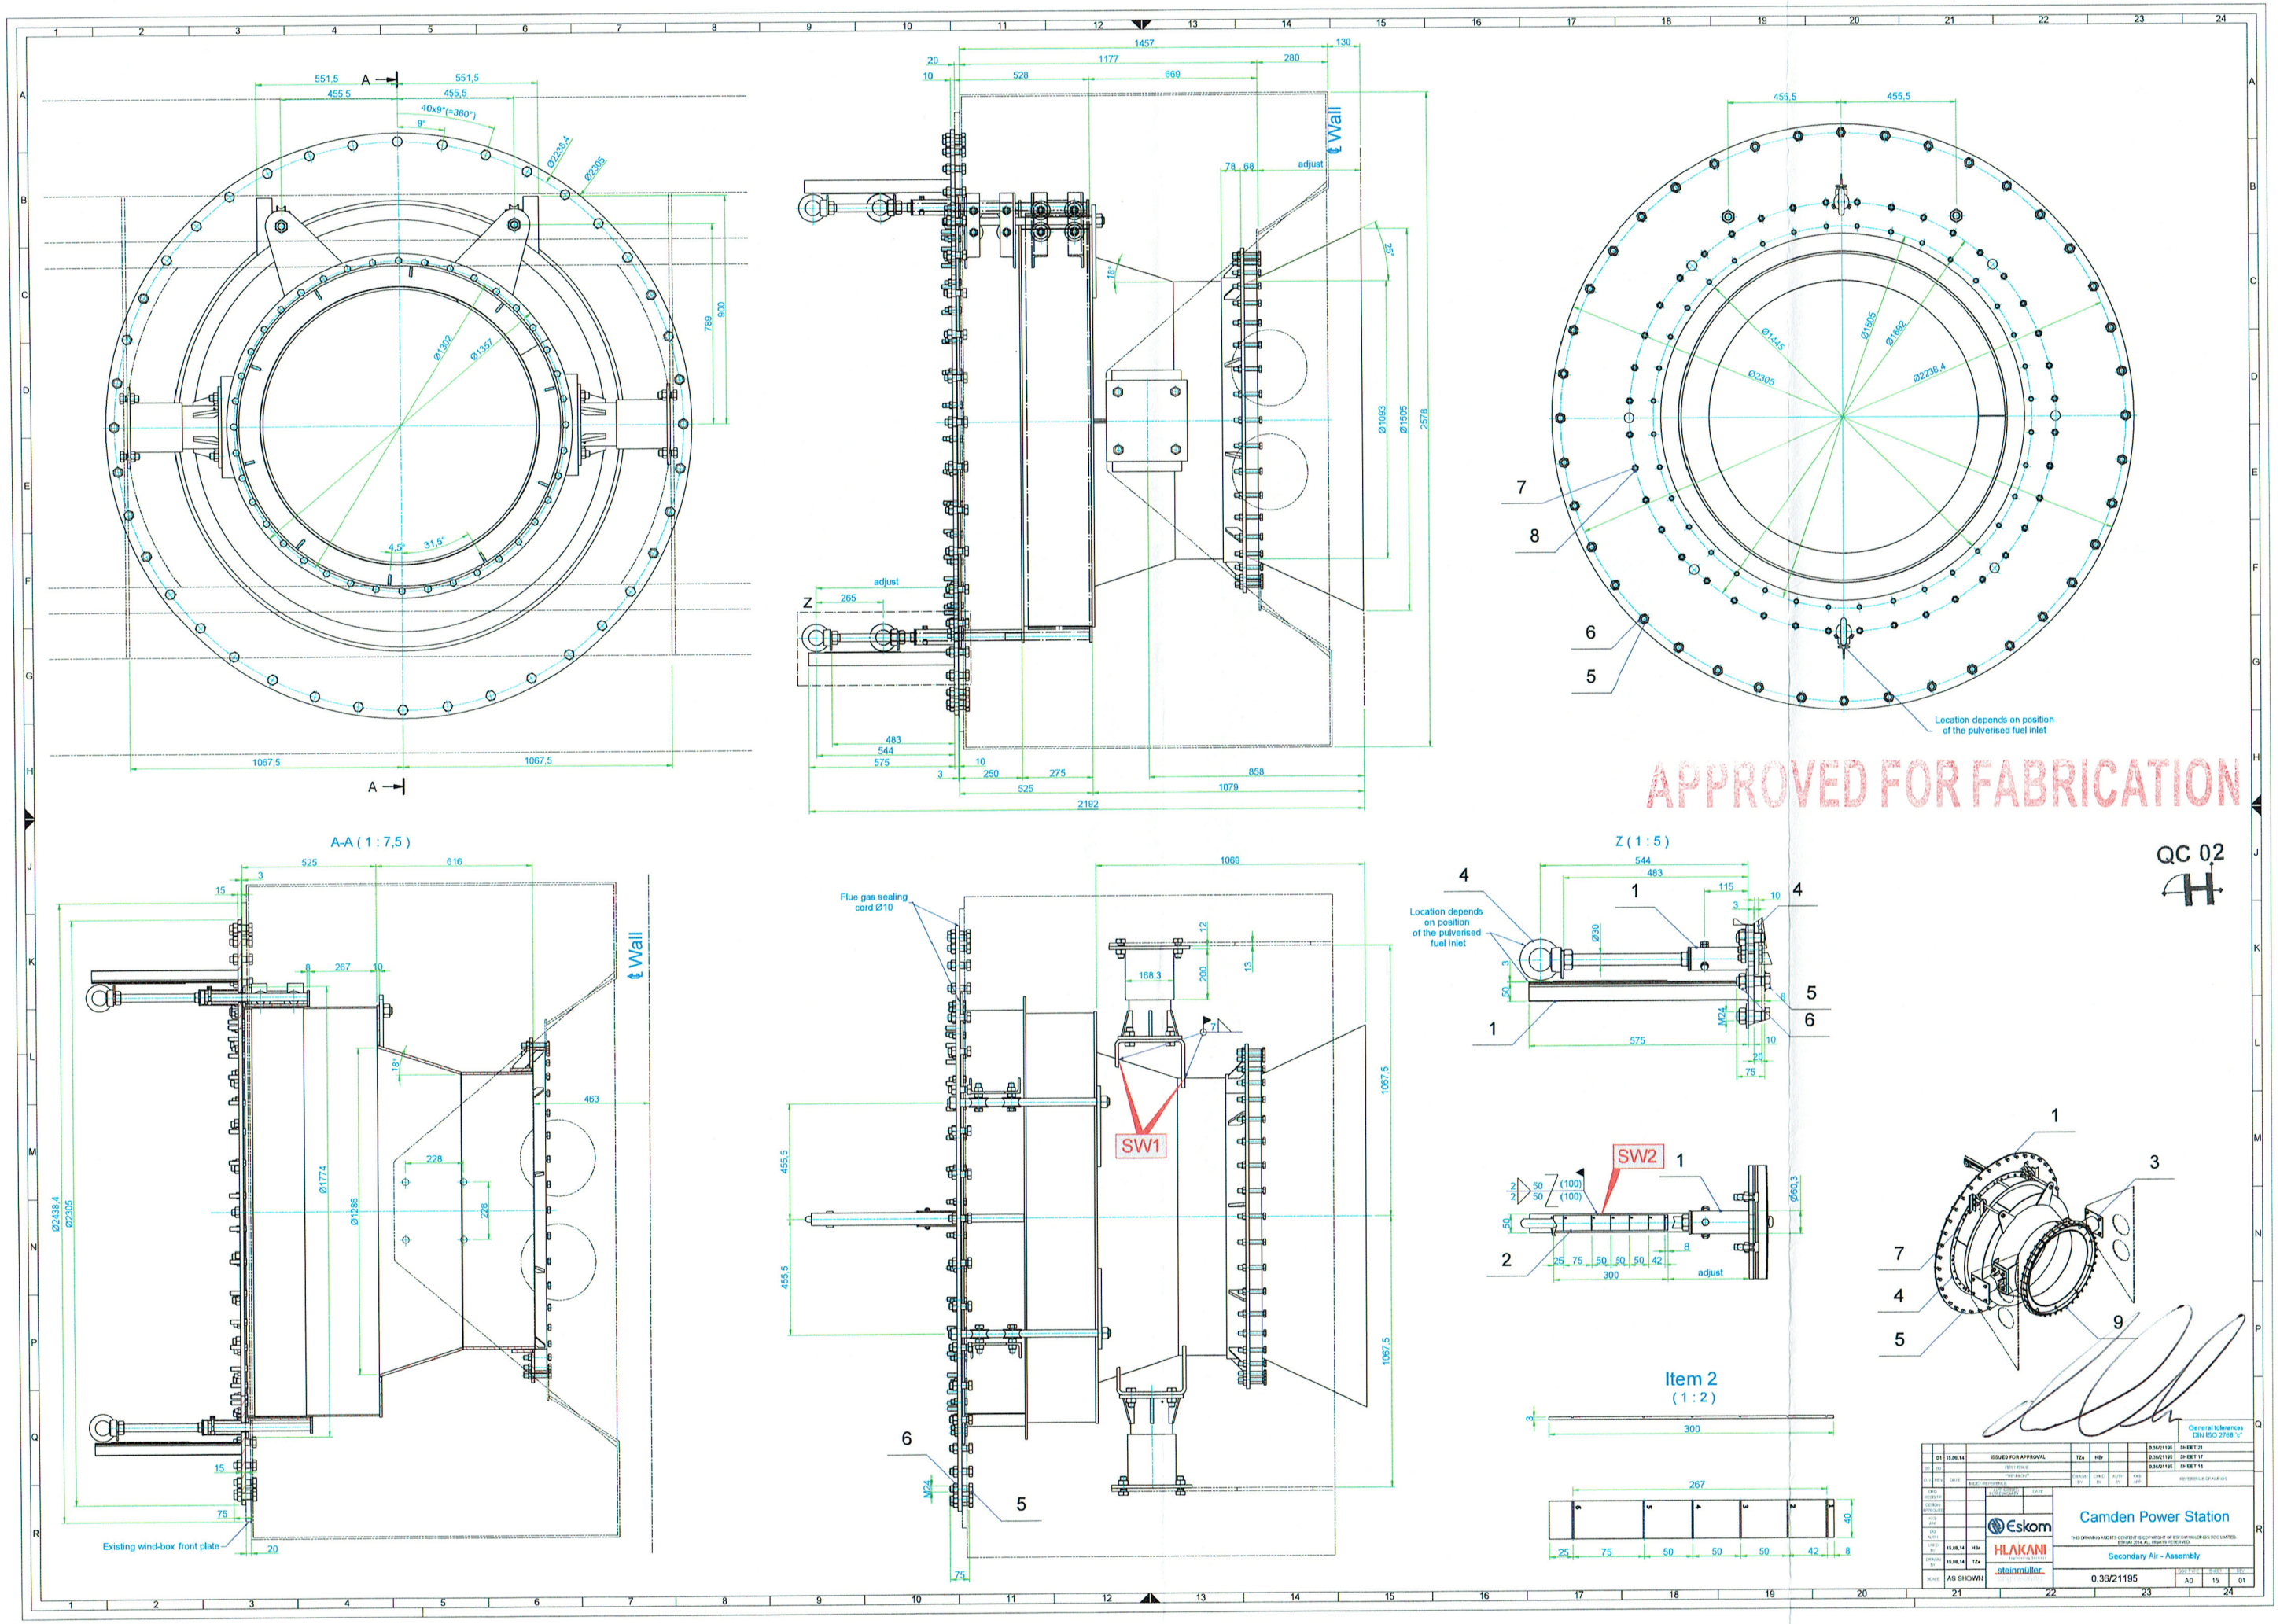

A-A (1 : 7,5)
Z (1 : 5)
Item 2
(1 : 2)
Location depends on position of the pulverised fuel inlet
Flue gas sealing cord Ø10
Existing wind-box front plate
SW1
SW2
℄ Wall
APPROVED FOR FABRICATION
QC 02
General tolerances DIN ISO 2768 "c"
Camden Power Station
Secondary Air - Assembly
0.36/21195
AS SHOWN