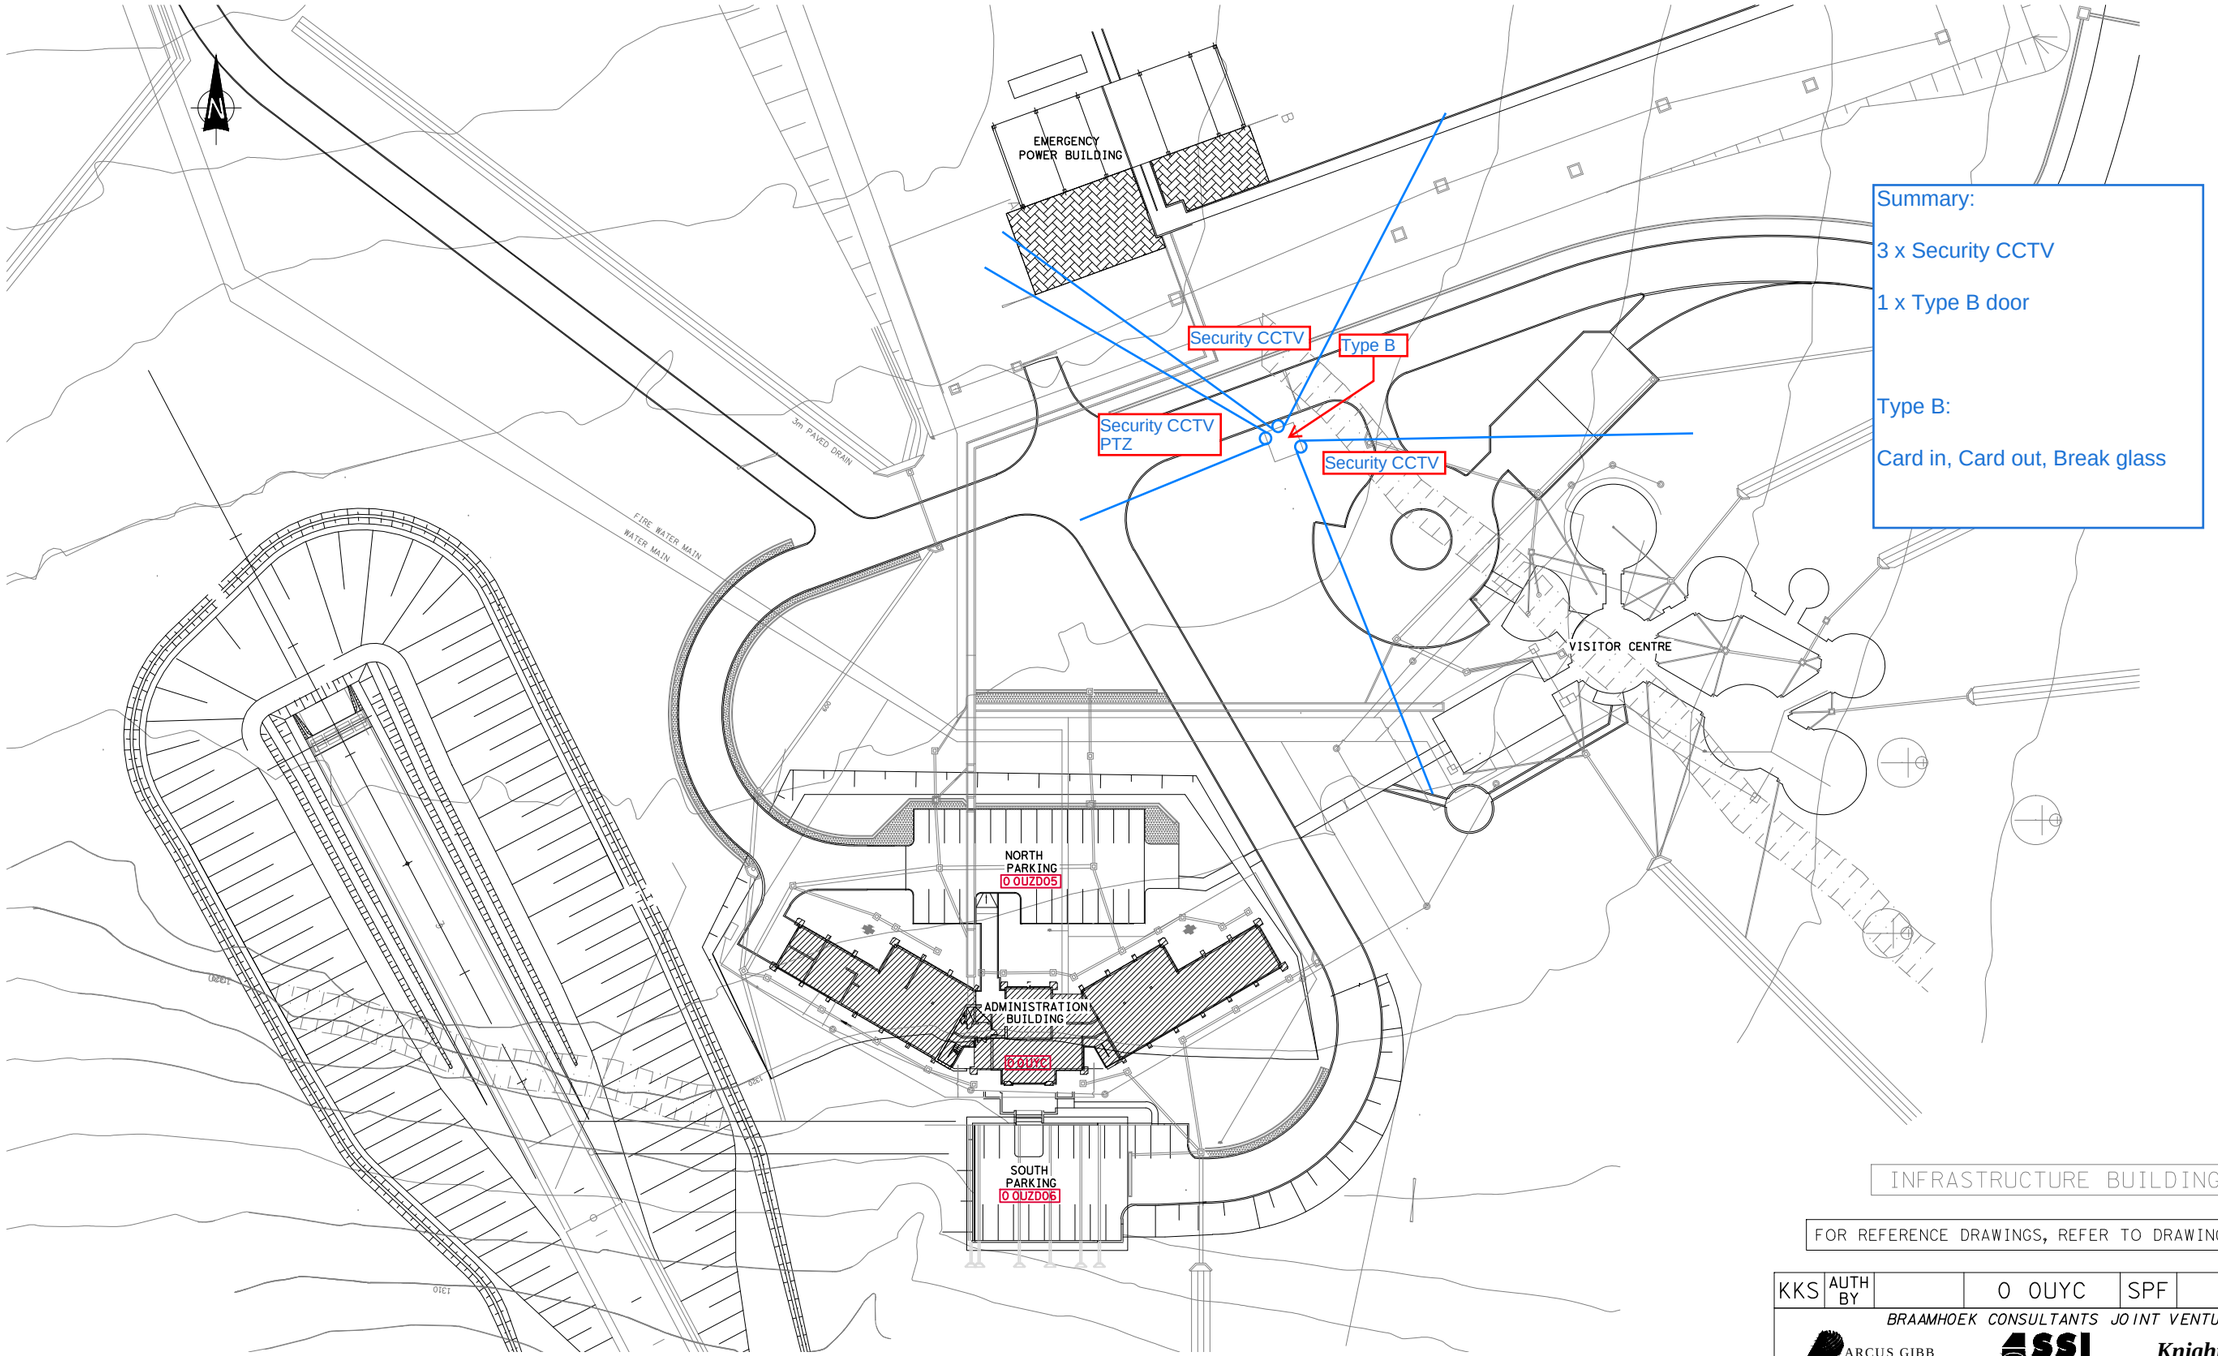

INFRASTRUCTURE BUILDINGS

FOR REFERENCE DRAWINGS, REFER TO DRAWING 70 10a

SCALE 1 : 500 ON ORIGINAL (0, 10m, 20, 40)

KKS	AUTH BY		0 OUYC	SPF	

BRAAMHOEK CONSULTANTS JOINT VENTURE

ARCUS GIBB CONSULTING • DESIGN • MANAGEMENT | SSI A DHV COMPANY | Knight Piésold CONSULTING

THE COPYRIGHT OF THIS DRAWING, INCLUDING THE DESIGN & DETAILS SHOWN HEREON, IS OWNED BY ESKOM HOLDINGS LTD.
THIRD PARTIES SHALL NOT USE THIS DRAWING IN WHOLE OR IN PART WITHOUT THE WRITTEN PERMISSION OF ESKOM HOLDINGS LTD.

D.O.REV	DATE	** REVISION ** FOR REFERENCE DRAWINGS REFER TO NOTE ON DRAWING	REV BY	CHKD BY	AUTH BY	APP BY
1	06/02/14	FOR RECORD PURPOSES	TLM	HF	DT	CL

DRG REGISTR			APPROVED BY :
APP BY	BM	JAN 08	AUTHORISED BY :
AUTH BY	TBB	JAN 08	
DESIGN BY	DJH	JAN 08	ESKOM HOLDINGS LTD. REG. No. 2002/015527/06
CHKD BY	GRM	JAN 08	
DRAWN BY	SPN	JAN 08	
SCALE	1:500		

INGULA PUMPED STORAGE SCHEME
ADMINISTRATION BUILDING
LOCALITY PLAN

Eskom

0.83/70 001 SHEET 1 REV 1

SIZE GROOTTE A1L

CAD REFERENCE 70 001