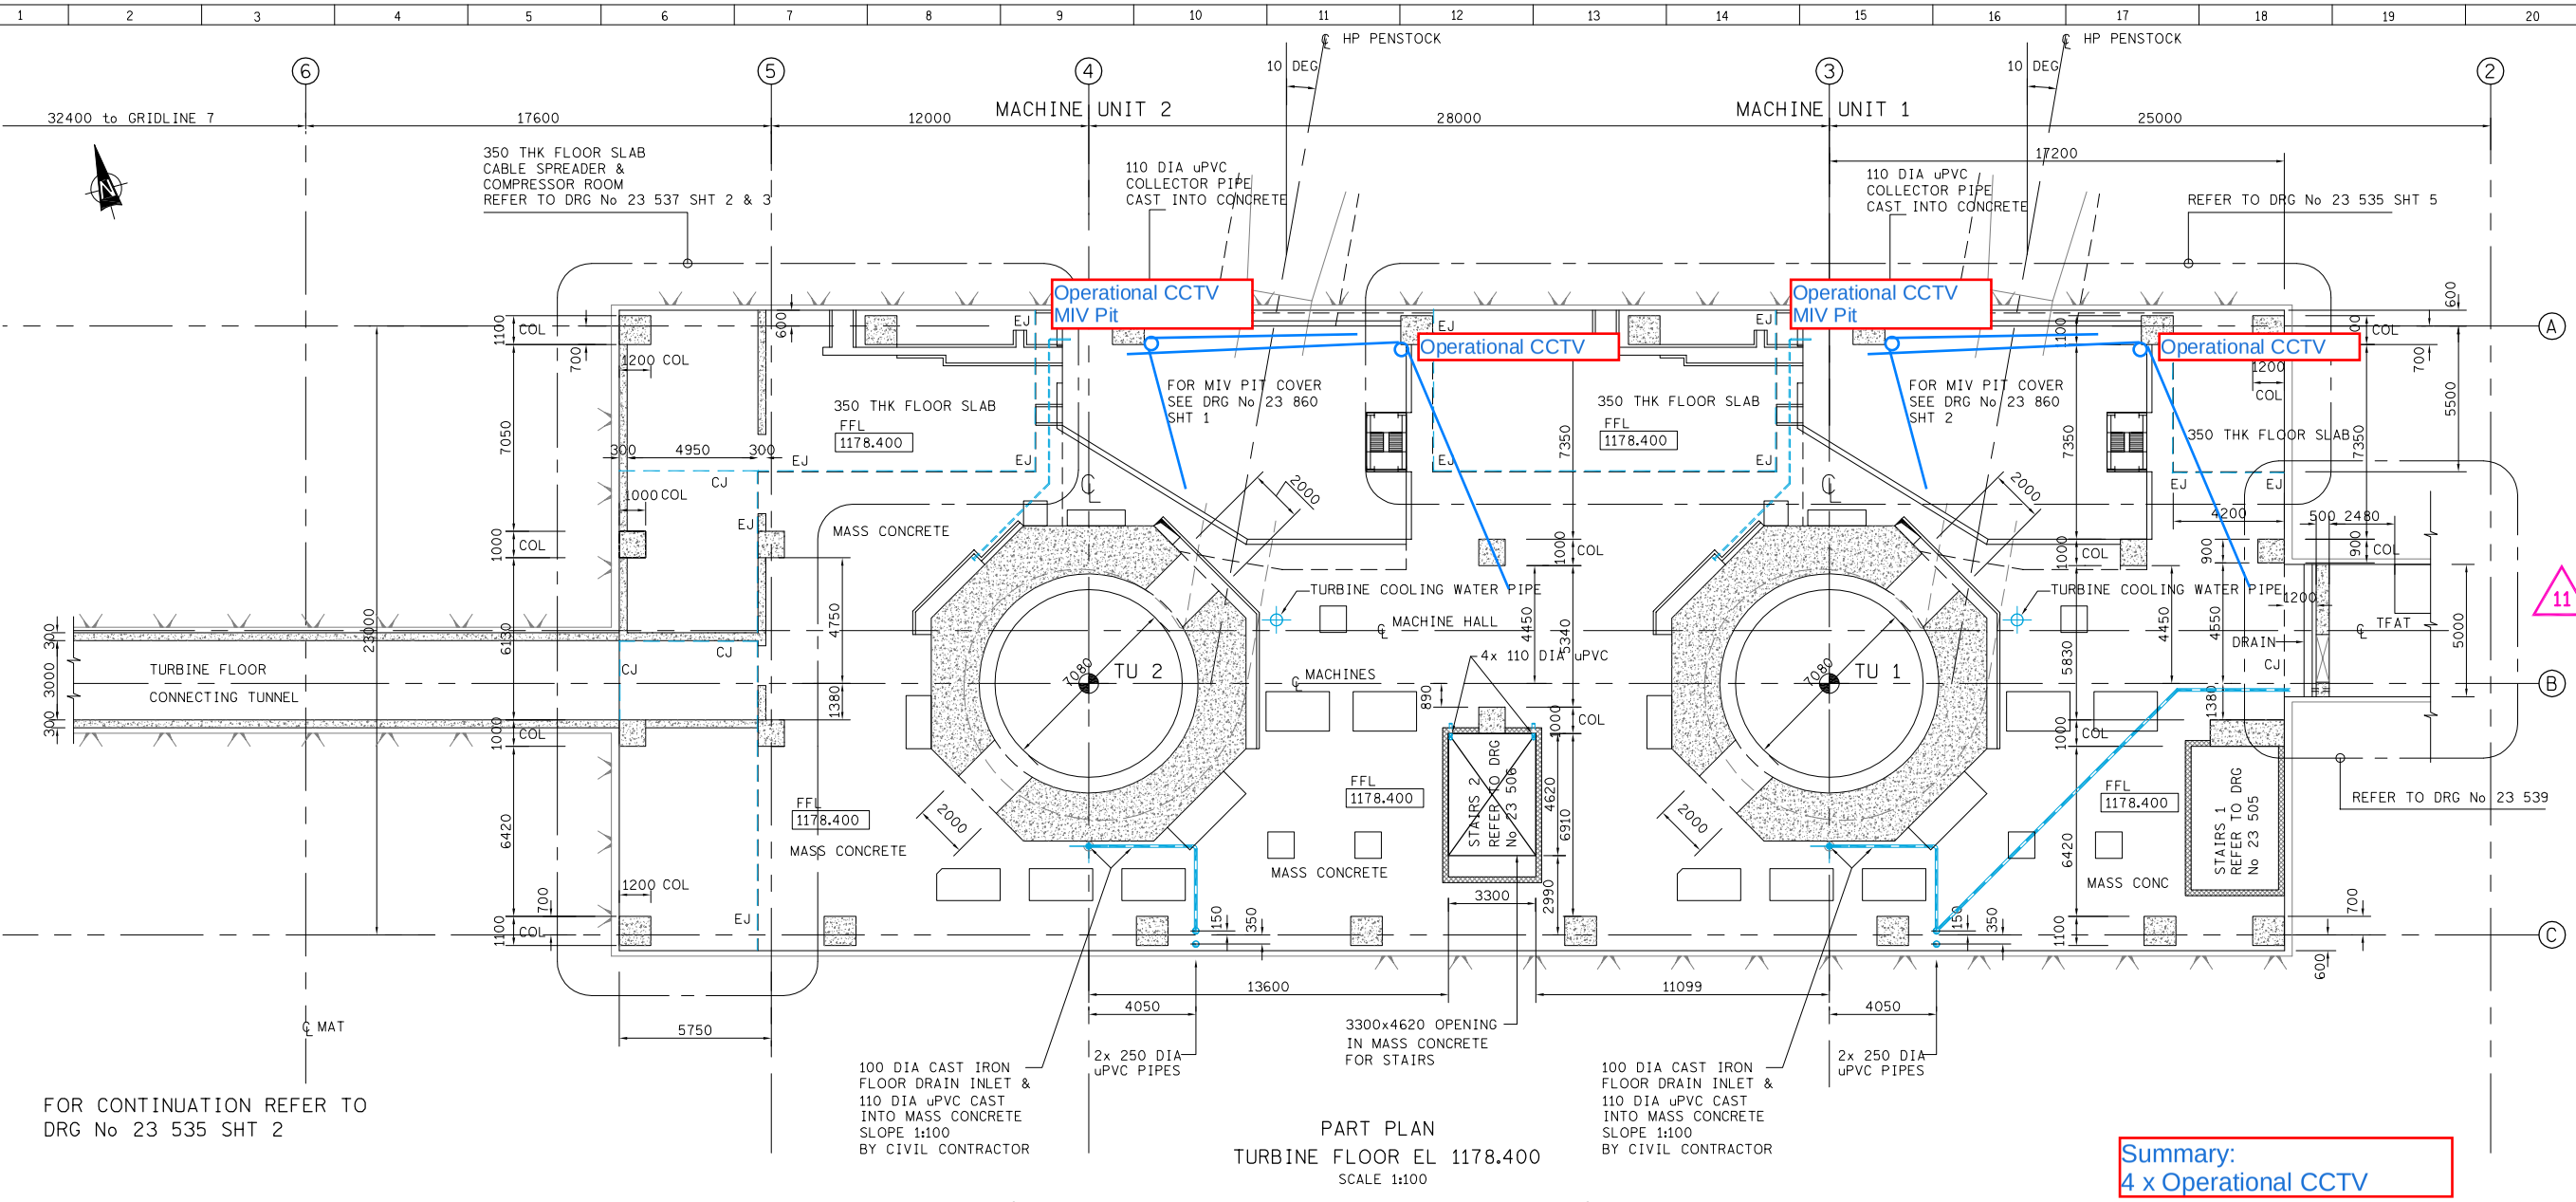

PART PLAN
TURBINE FLOOR EL 1178.400
SCALE 1:100

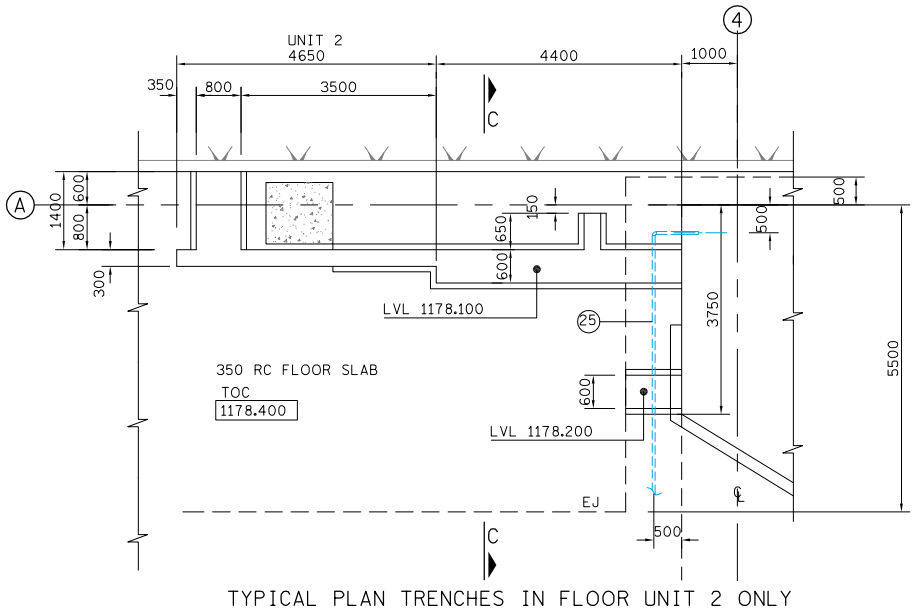

TYPICAL PLAN TRENCHES IN FLOOR UNIT 2 ONLY
SCALE 1:50

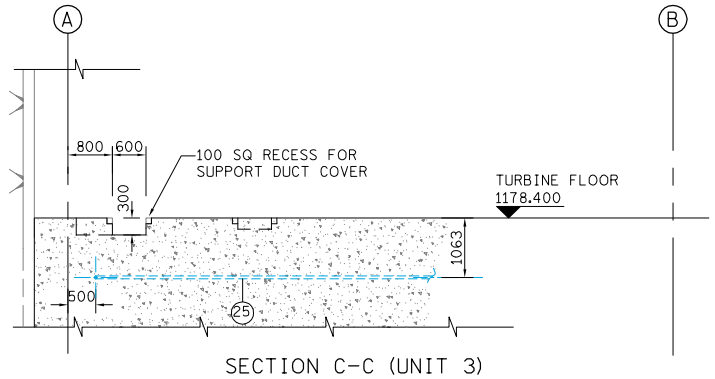

SECTION C-C (UNIT 3)
SCALE 1:50

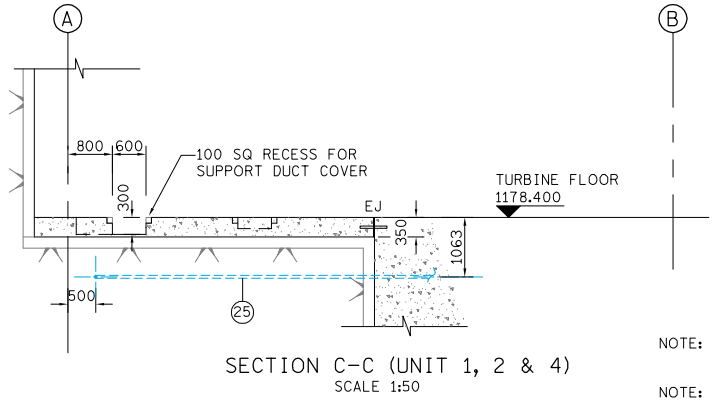

SECTION C-C (UNIT 1, 2 & 4)
SCALE 1:50

NOTE: ITEM (25) DN80 PN10 OIL HANDLING DRAINAGE SUPPLIED AND INSTALLED BY LOT D CONTRACTORS

NOTE: FOR EMBEDDED PARTS SEE ALSO VOITH DRGS No 0.83 32 402 & 0.83 32 413

Summary:
4 x Operational CCTV

NOTE:

1. FOR NOTES REFER TO DRG No 23 535 SHT 1

ISSUED FOR CONSTRUCTION
DATE : 13/11/2013
BCJV AUTH BY : K. GEORGALA
BCJV APP BY : C. LOGAN
ESKOM APP BY : D. PADAYACHEE

SCALE 1 : 50 ON ORIGINAL
SCALE 1 : 100 ON ORIGINAL

DRG 23 535 = 5 SHEETS

UNDERGROUND WORKS

FOR REFERENCE DRAWINGS, REFER TO DRAWING 23 20c

KKS | AUTH BY

BRAAMHOEK CONSULTANTS JOINT VENTURE

ARCUS GIBB CONSULTING • DESIGN • MANAGEMENT | SSI A DHV COMPANY | Knight Piésold CONSULTING

THE COPYRIGHT OF THIS DRAWING, INCLUDING THE DESIGN & DETAILS SHOWN HEREON, IS OWNED BY ESKOM HOLDINGS LTD. THIRD PARTIES SHALL NOT USE THIS DRAWING IN WHOLE OR IN PART WITHOUT THE WRITTEN PERMISSION OF ESKOM HOLDINGS LTD.

REV	DATE	## REVISION ## FOR REFERENCE DRAWINGS REFER TO NOTE ON DRAWING	REV BY	CHKD BY	AUTH BY	APP BY
9	25/10/13	WALL & PLINTH ADDED IN TFAT	JD	BM	CL	BM
8	29/08/13	BLOCKWALLS ADDED & NOTES UPDATED	PT	JD	EM	BM
7	28/11/12	2x 160 DIA CHANGED TO 4x 110 DIA uPVC PIPES	JD	BM	EM	BM
11	15/11/13	PLINTH IN TFAT MOVED	JD	CL	KG	CL
10	01/11/13	BLOCKOUTS REVISED	PT	BM	CL	BM

D.O./REV		APPROVED BY :		
DRG REGISTER				
APP BY	BM	FEB 12	AUTHORISED BY :	
AUTH BY	EM	FEB 12		
DESIGN BY	BM	FEB 12	ESKOM HOLDINGS LTD. REG. No. 2002/015527/06	
CHKD BY	GG	FEB 12		
DRAWN BY	JD	FEB 12		
SCALE	AS SHOWN			

INGULA PUMPED STORAGE SCHEME
MACHINE HALL
TURBINE FLOOR - CONCRETE
PLAN UNIT 1 & 2

Eskom

0.83/23 535 SHEET 3 | REV 11

SIZE GROOTTE A0L

CAD REFERENCE # 23 535 SHT 3