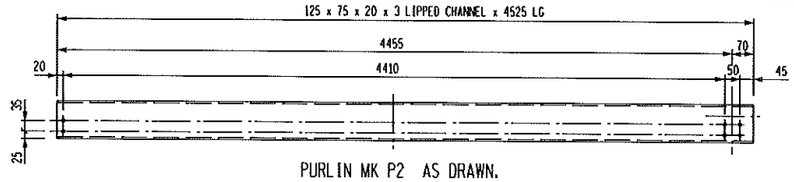

PURLIN MK P2 AS DRAWN.
8 OFF.

PURLIN MK P2X OPP. HAND.
8 OFF.

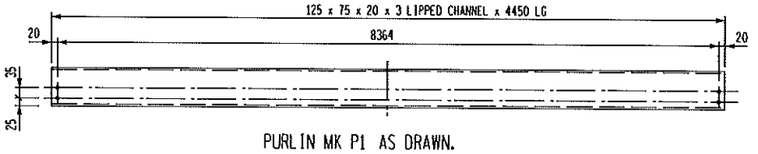

PURLIN MK P1 AS DRAWN.
8 OFF.

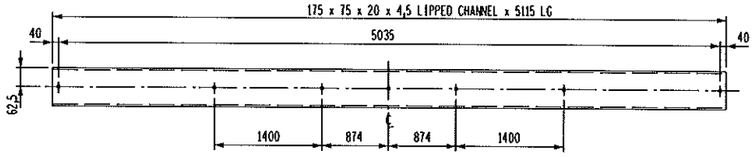

SHEETING RAIL MK SR3 AS DRAWN.
2 OFF.

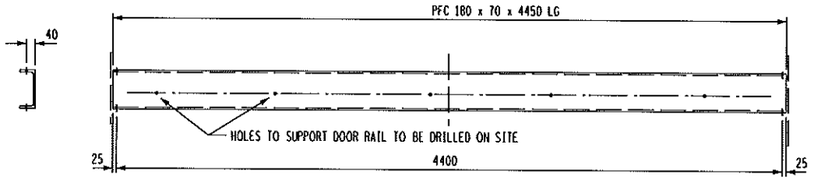

DOOR SUPPORTING BEAM MK DR1 AS DRAWN.
1 OFF.

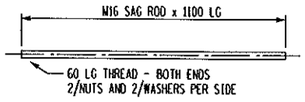

SAG ROD R1 AS DRAWN.
5 OFF.

SAG ROD R3 AS DRAWN.
13 OFF.

SAG ROD R2 AS DRAWN.
8 OFF.

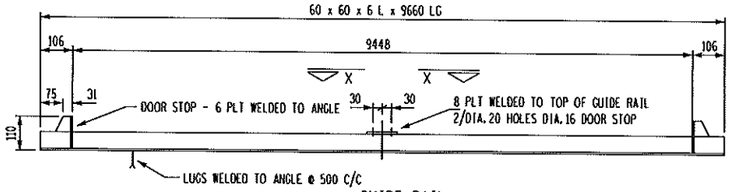

GUIDE RAIL
1 OFF.

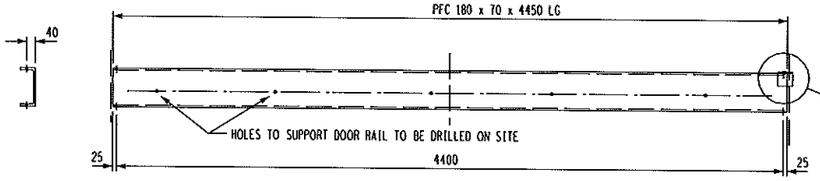

DOOR SUPPORTING BEAM MK DR2 AS DRAWN.
1 OFF.

DOOR SUPPORTING BEAM MK DR2X OPP HAND.
1 OFF.

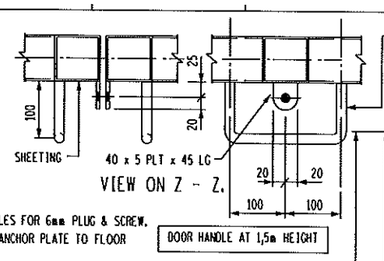

VIEW ON Z - Z.

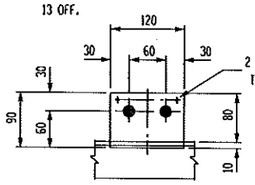

VIEW ON X - X.

DOOR HANDLE AT 1,5m HEIGHT

8

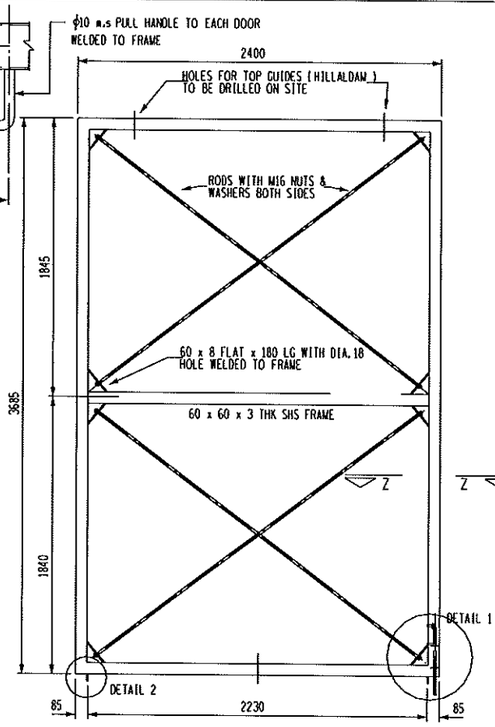

DOOR MK D1 AS DRAWN.
1 OFF.

DOOR MK D1X OPP. HAND.
1 OFF.

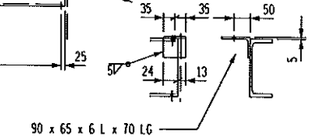

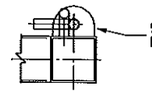

VIEW ON Y - Y.

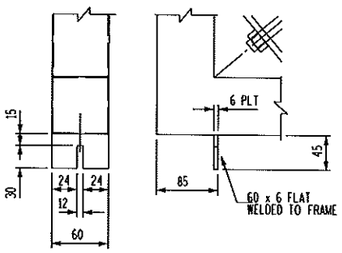

DETAIL 2.
2 OFF.

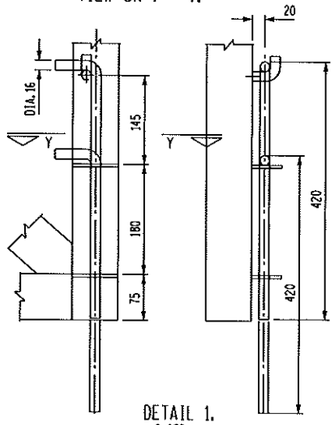

DETAIL 1.
2 OFF.

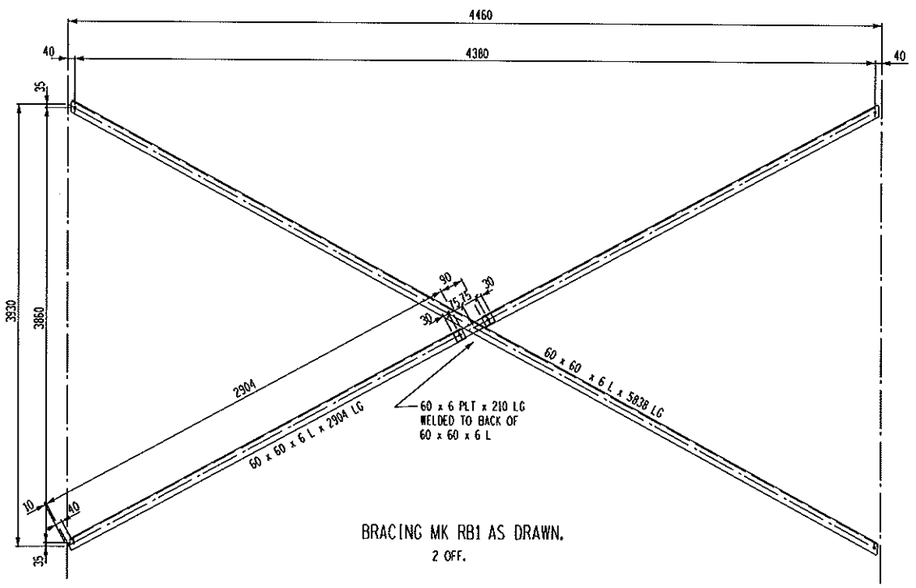

BRACING MK RB1 AS DRAWN.
2 OFF.

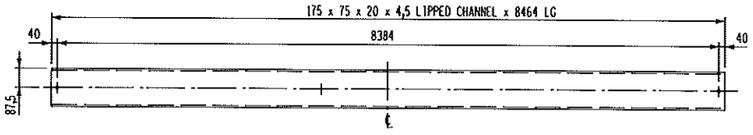

SHEETING RAIL MK SR2 AS DRAWN.
4 OFF.

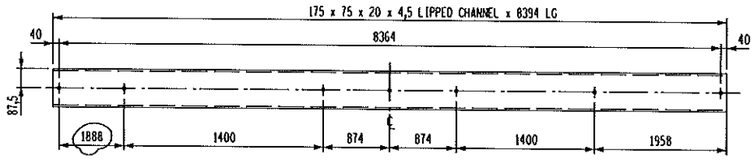

SHEETING RAIL MK SR4 AS DRAWN.
1 OFF.

SHEETING RAIL MK SR4X OPP HAND.
1 OFF.

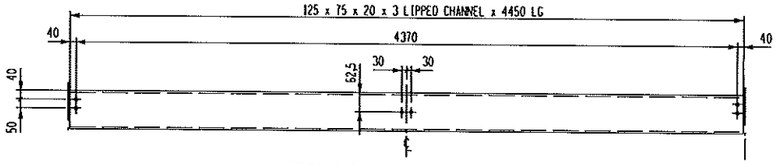

SHEETING RAIL MK SR1 AS DRAWN.
4 OFF.

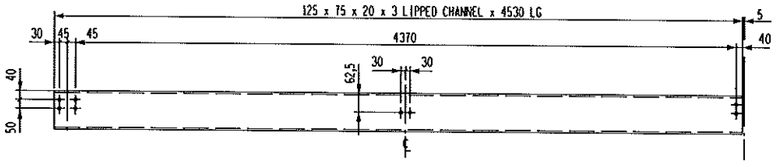

SHEETING RAIL MK SR1A AS DRAWN.
6 OFF.

SHEETING RAIL MK SR1AX TO OPP HAND.
6 OFF.

8	2-2-12	PULL HANDLES MOVED	DBH					
		PULL HANDLES ADDED TO DOORS						
7.	03 2006	SR2 HOLES REMOVED & SR4 CHANGED	DBH.		DBH.			
6.	14 9 2005	SHEETING RAILS & SAG RODS ADDED	DBH.	DBH.	D.S.			
5.	7 11 05	DOOR HEIGHT REVISED	DBH.		D.M.			
4.	03 11 04	DOOR AND RAILS REVISED.	A.D.	D.M.	D.M.			
3.	03 06 04	SR1/DOOR REVISED & DR1/DJOE ADDED.	A.D.	D.P.	D.S.			
2.	30 01 04	NO OFF SR1 REVD & HINGE DET. ADDED.	A.D.	D.M.	D.S.			
1.	25 2003	DOOR DIMENSION REVISED.	A.D.	J.M.		SHT 4	CONCRETE FLOOR	
00	0	FIRST ISSUE				SHT 1 & 2	DETAILS	
O.O.	REV	DATE	## REVISION ##	REV BY	CHKD BY	AUTH BY	KAS APP	0.54/5588 REFERENCE DRAWINGS
			ENDER REFERENCE :					

ORG REGISTR

KAS APP

AUTH BY

CHKD BY 10 98 JJN.

DRAWN BY 09 98

SCALE NTS.

ESKOM

APPROVED BY : D. SENEKAL. 10/98

APPROVED BY :

SUBSTATION.
WORKSHOPS AND STORES.
DETAILS OF STEELWORK.

0.54/5588 SHEET 3

REV 8