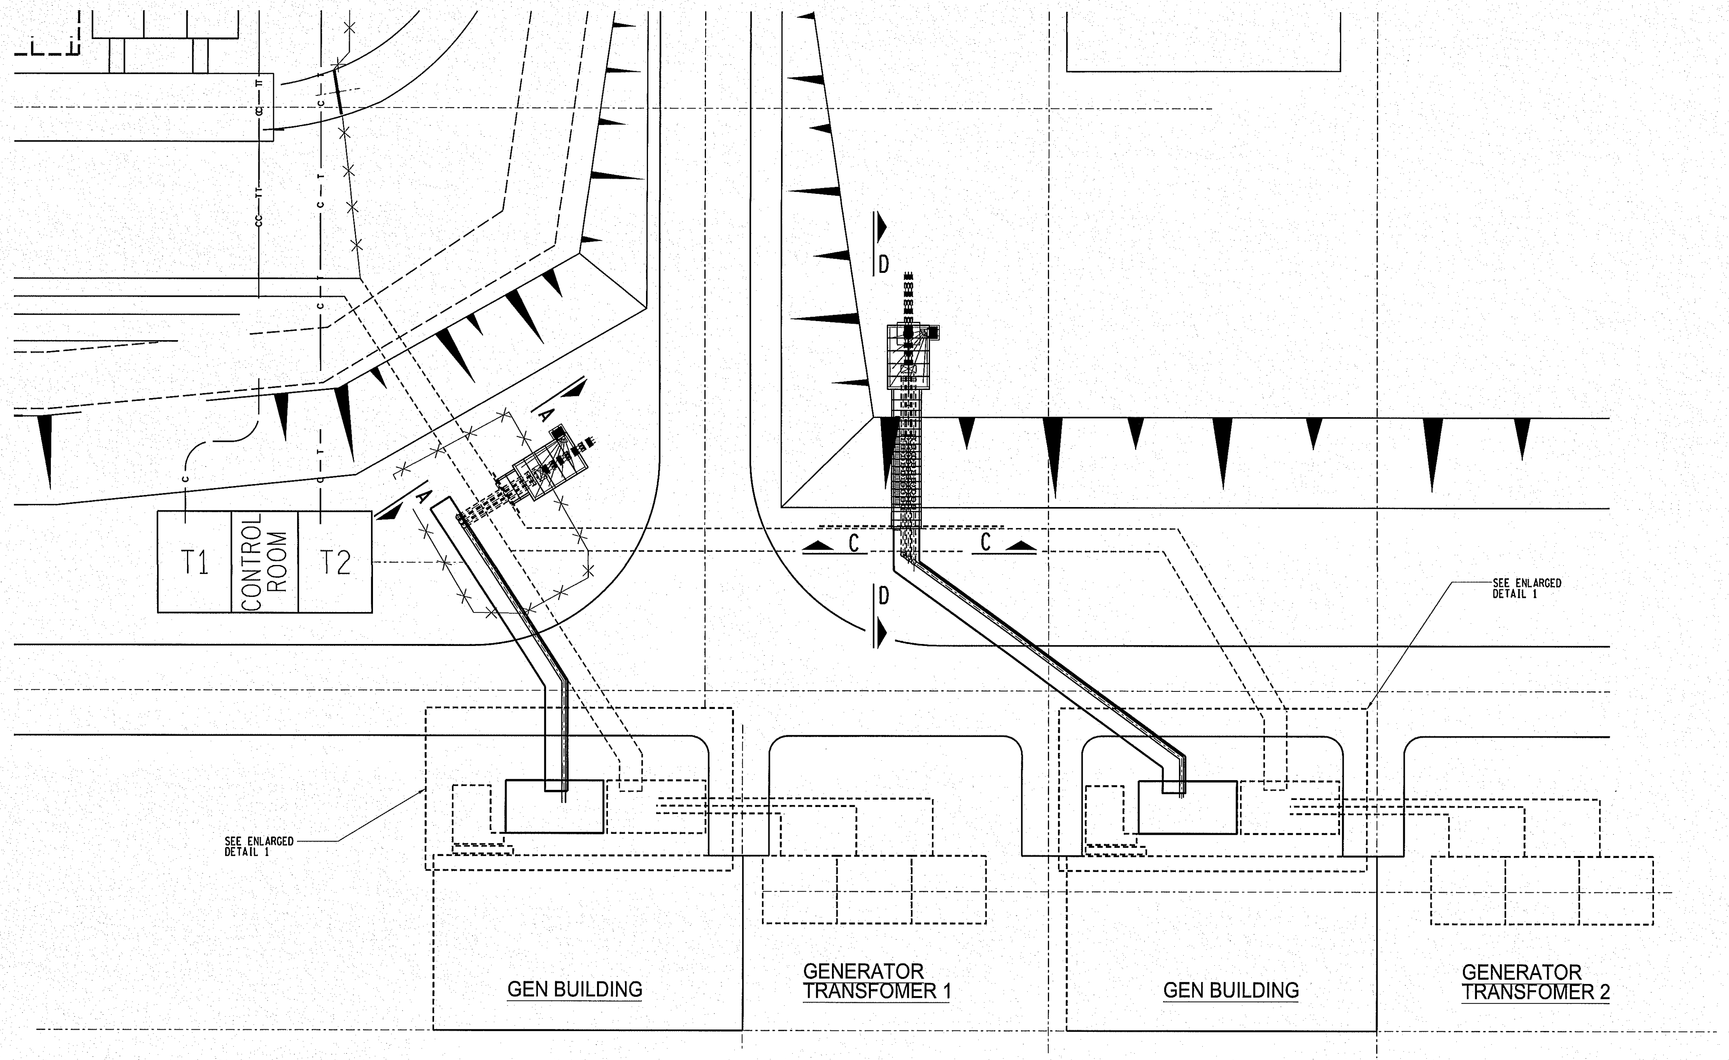

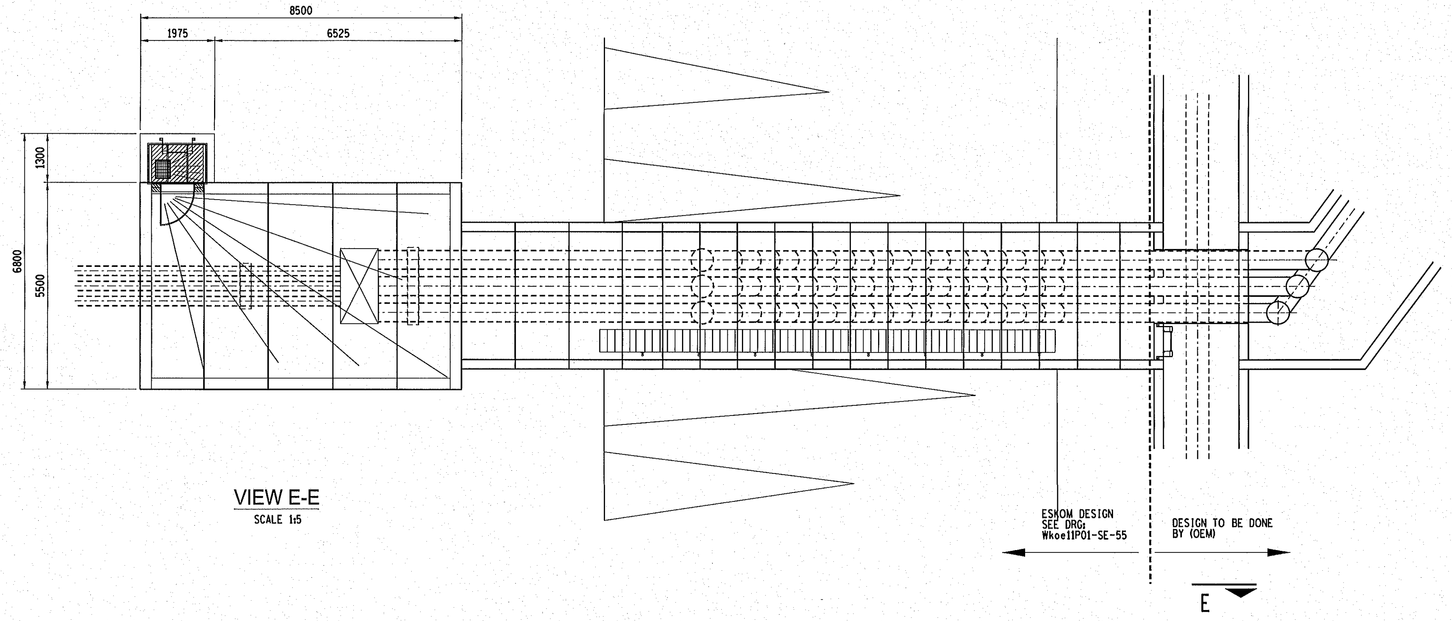

VIEW E-E
SCALE 1:5

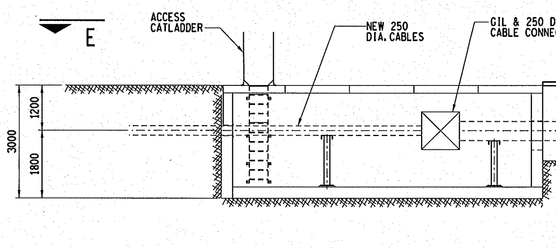

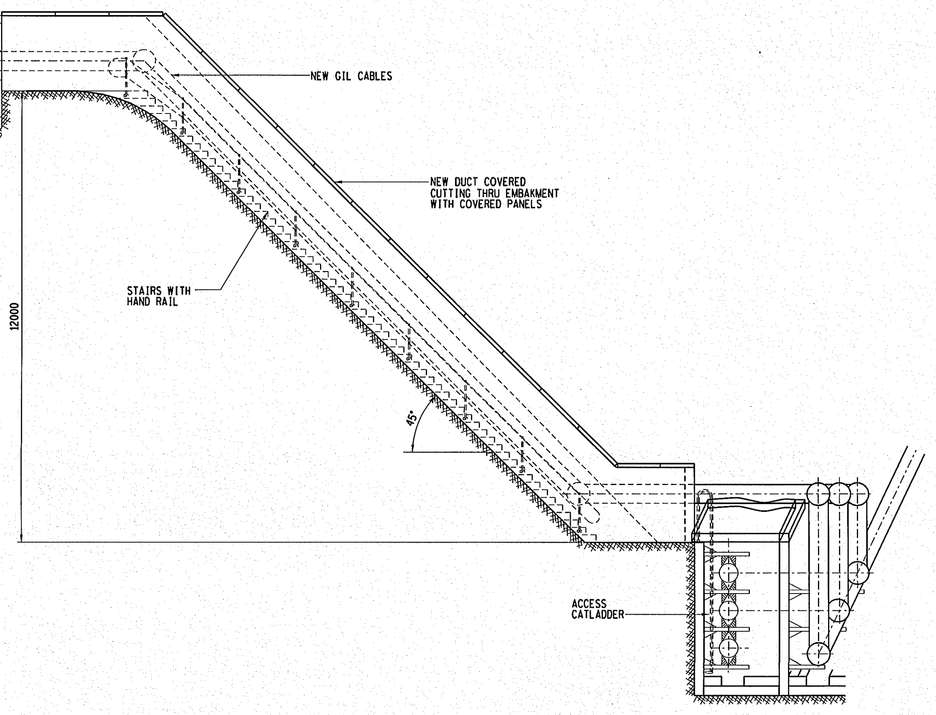

ELEVATION D-D
SCALE 1:5

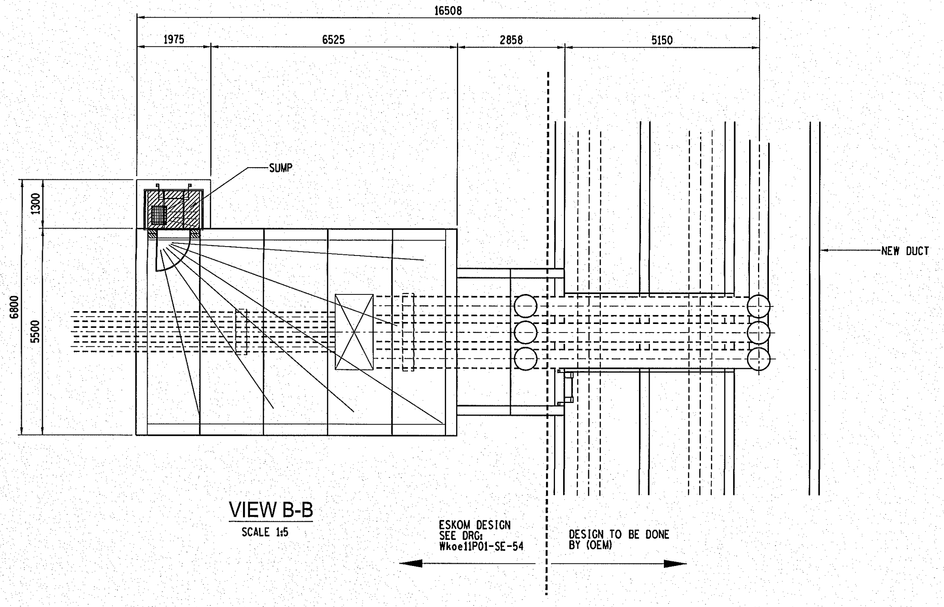

VIEW B-B
SCALE 1:5

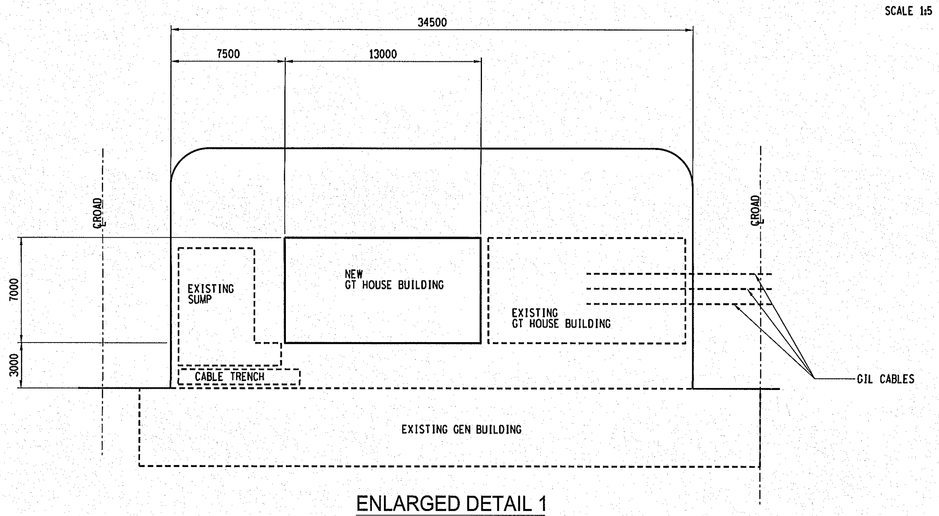

ENLARGED DETAIL 1
SCALE 1:2

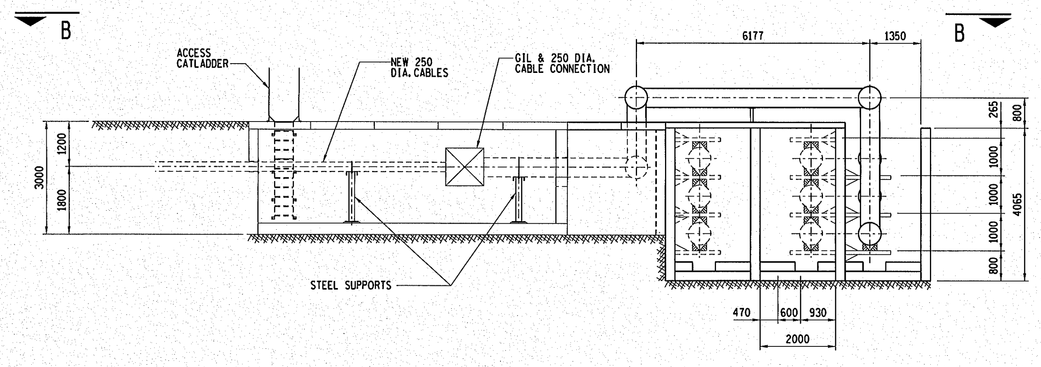

ELEVATION A-A
SCALE 1:5

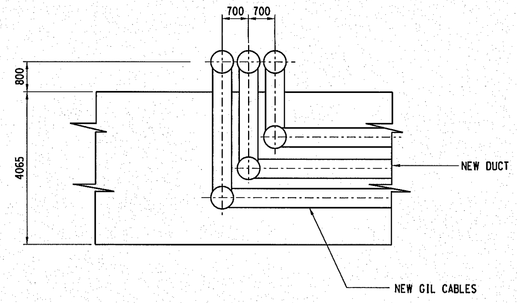

SECTION C-C
SCALE 1:5

NOT FOR CONSTRUCTION

ISSUE DATE:

REV	REVISION DESCRIPTION	DRAWN	CHKD	AUTH	DATE	REFERENCE DRAWINGS
0	FIRST ISSUE					054 GEN-1 GIL/CABLE
						055 GEN-2 GIL/CABLE
						057 CULVERTS LAYOUT

APPROVED BY: A. Marais — DATE 16/07/2017
CHECKED BY: D. Sandal — DATE 13.7.2017
DRAWN BY: WISEMAN MOMEHLE — DATE 12/07/2017
SCALE AS SHOWN

Eskom — Eskom Holdings SOC Ltd Reg No 2002/015527/30

WESKUSFLUER
GEN-1 & GEN-2 TO CABLE CONNECTION LAYOUT AND DETAILS OPTION-2B

©

SHEET NUMBER: Wkoe11P01-SE-D56 — REVISION: 2 0

SIZE GROOTTE A0L