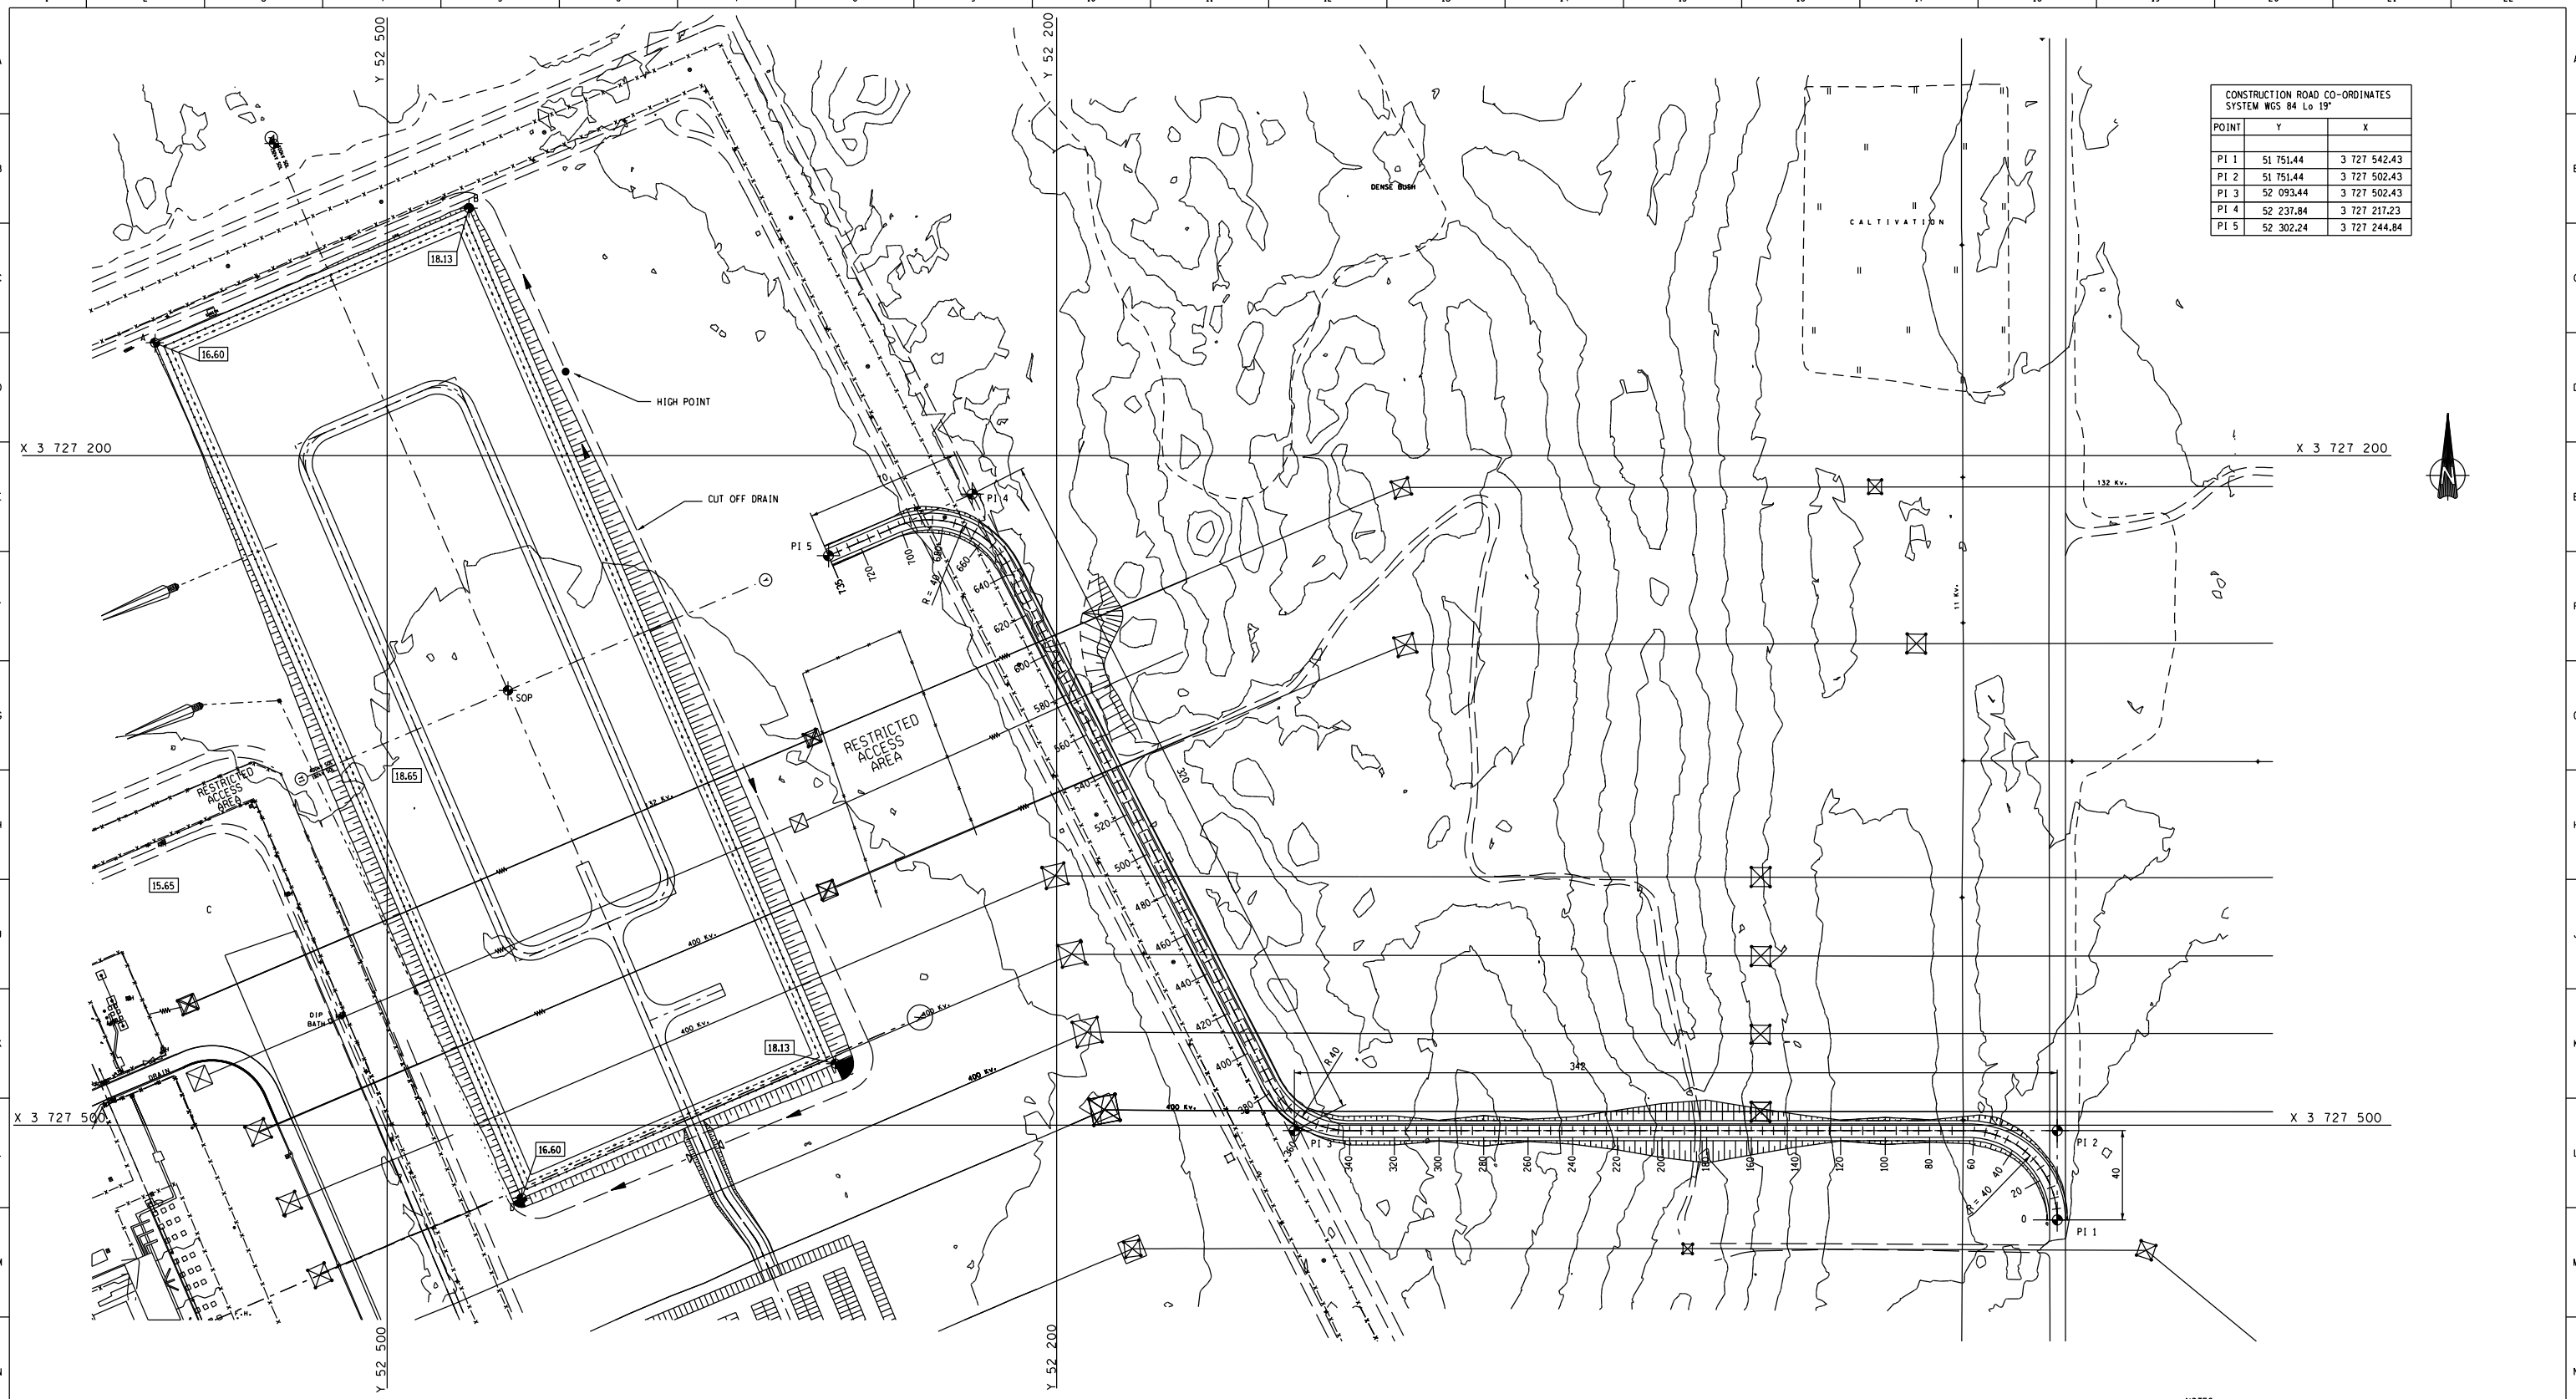

CONSTRUCTION ROAD CO-ORDINATES SYSTEM WGS 84 Lo 19°		
POINT	Y	X
PI 1	51 751.44	3 727 542.43
PI 2	51 751.44	3 727 502.43
PI 3	52 093.44	3 727 502.43
PI 4	52 237.84	3 727 217.23
PI 5	52 302.24	3 727 244.84

LAYOUT
SCALE 1 : 1000

NOTES

1. CO-ORDINATES & LEVELS INDICATED ARE PROVISIONAL & MUST BE VERIFIED ON SITE PRIOR TO ANY COMMENCEMENT OF ROAD WORKS

FOR CONSTRUCTION

ISSUE DATE:

CO-ORDINATE LIST			
STATION	METRIC WG19		
	Y	X	Z
KB1	52781.28	3727178.56	15.159
KB2	52243.70	3727652.56	15.279
KB3	52780.11	3727209.30	15.322
KB4	53093.20	3727292.14	7.131
KB5	52818.65	3726771.50	17.015

LEGEND

TAP/BREATHER, BOREHOLE, FIRE HYDRANT, SQUARE MANHOLE, ROUND MANHOLE, WATER METER, ELECTRIC BOX, SPRINKLER, FLAG POLE, GRAVE, MONUMENT, GATE, SIGNPOST, TRAFFIC SIGNAL, WATER, WIND PUMP, IRON STANDARD, KERB INLET, LAMP POLE, POLE, ROCK, BUSH/SHRUBS, TREE, REEDS, GUARD HOUSE, GRASS, SIGN BOARD, HEDGE, STANDARD FENCE, RETAINING WALL, WALL, SUBSTN SUBSTATION, CONCRETE, EPB ELECTRIC POWER BOX, GRID DRAIN

REV	REVISION DESCRIPTION	DRAWN	CHKD	AUTH	DATE	REFERENCE DRAWINGS
0	FIRST ISSUE					SHT 4 LONG. SECT. & DETAILS

APPROVED BY
DATE
CHECKED BY
DATE
DRAWN BY PAUL DOYLE
DATE 21/09/2017
SCALE AS SHOWN

Eskom

Eskom Holdings SOC Ltd
Reg No 2002/015527/30

WESKUSFLUER
400/132 kV GIS STATION
TEMPORPARY CONSTRUCTION ROAD LAYOUT

©

WKoe11P01-SE-D42

SHEET NUMBER 3 REVISION 0

SIZE ORDOTTE A0L