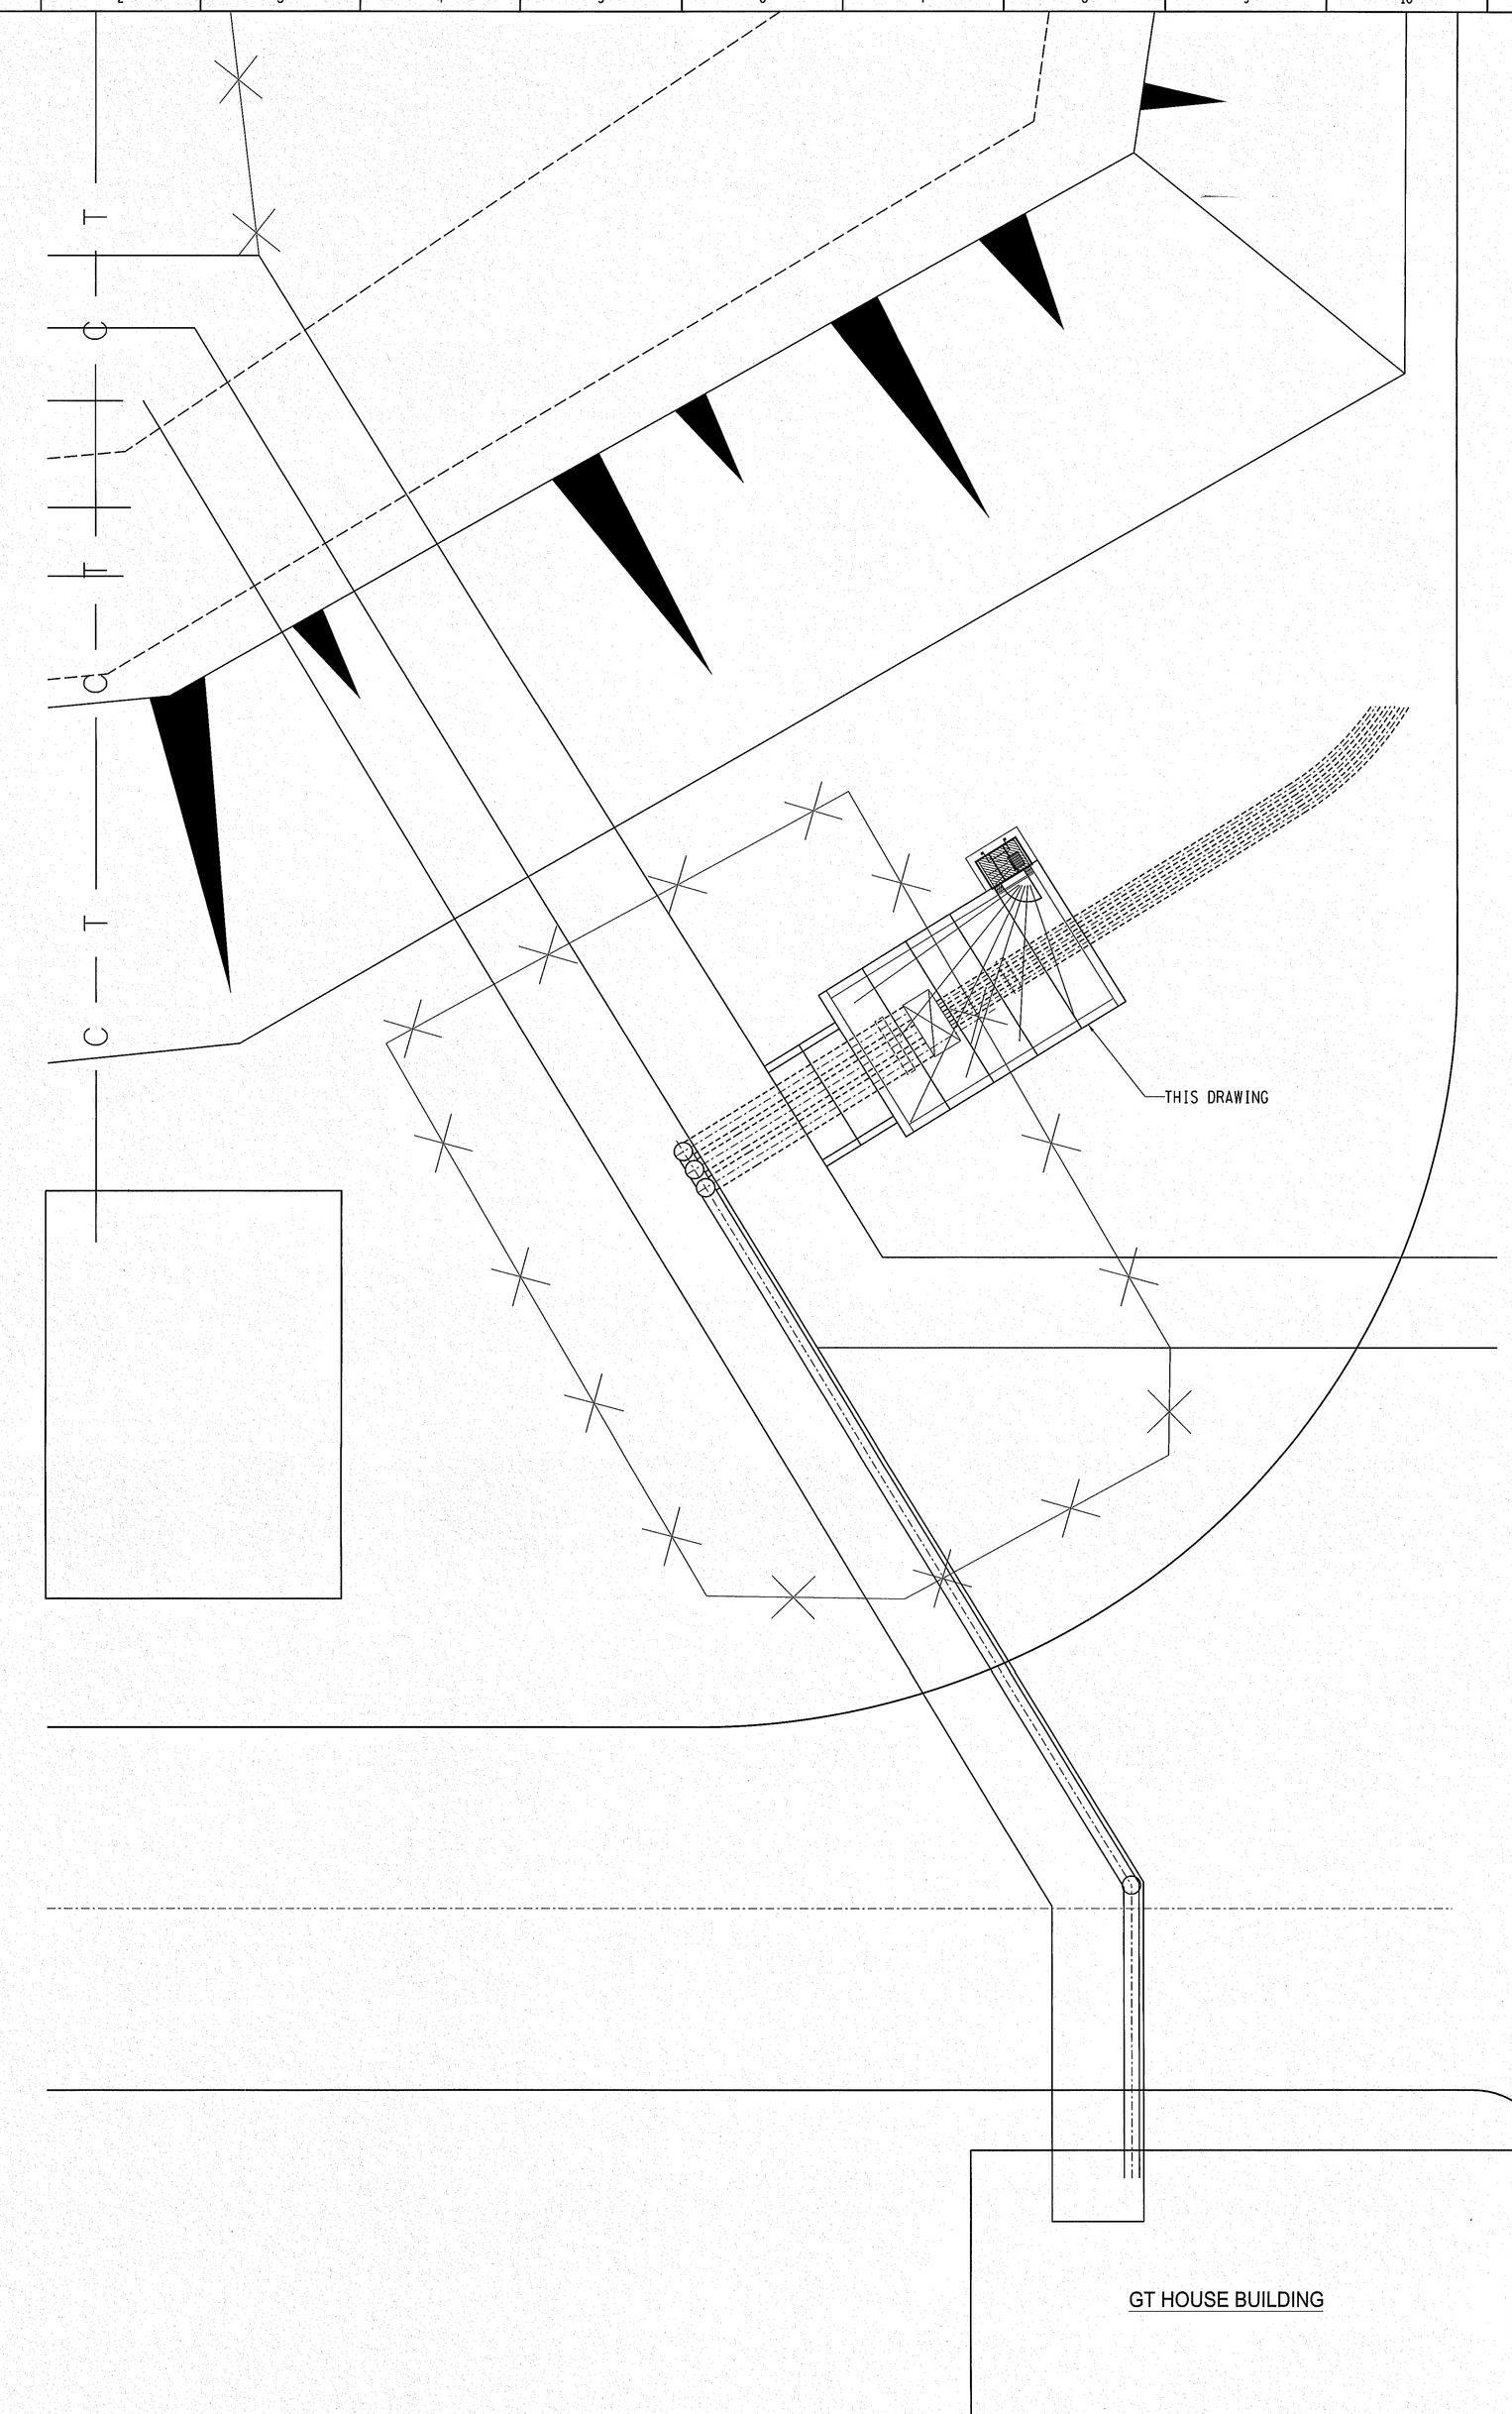

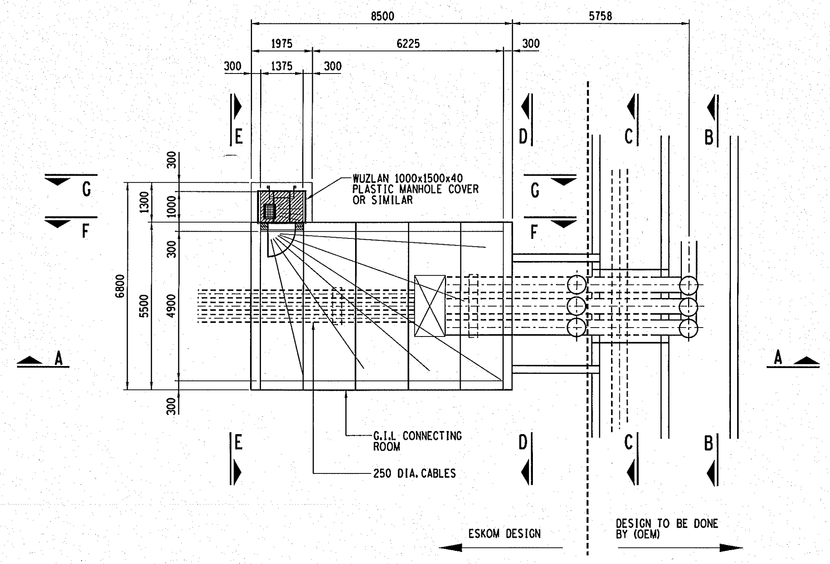

PLAN ON G.I.L TWO CABLE CONNECTION HOUSE

SCALE 1:1

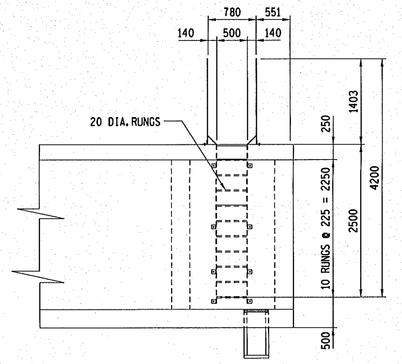

VIEW G-G

SCALE 1:2

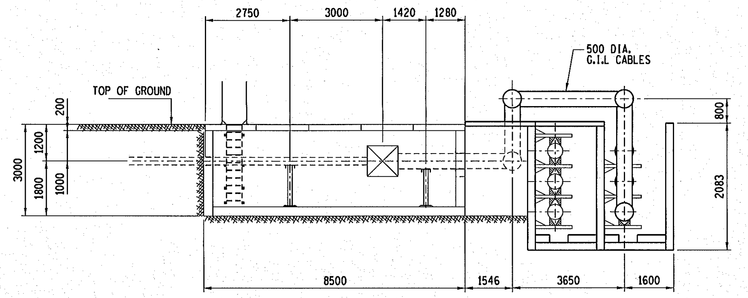

SECTION A-A

SCALE 1:1

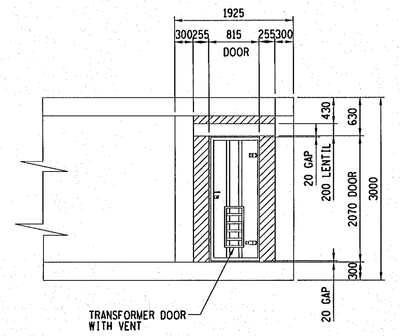

VIEW F-F

SCALE 1:2

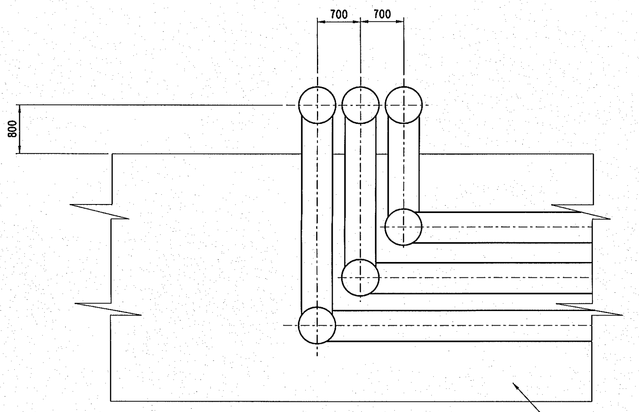

VIEW B-B

SCALE 1:2

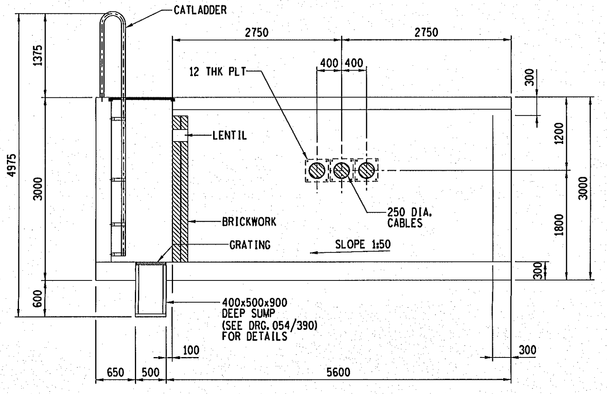

VIEW E-E

SCALE 1:2

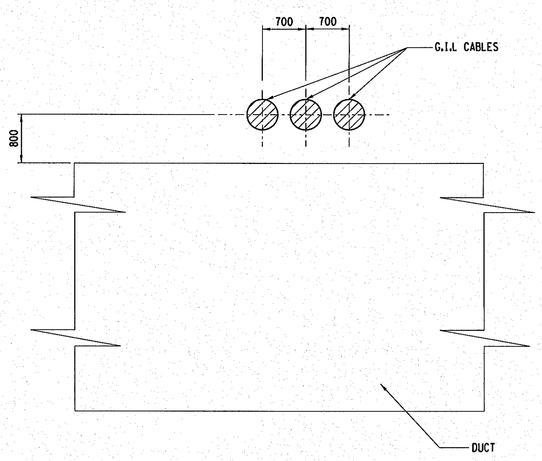

VIEW C-C

SCALE 1:2

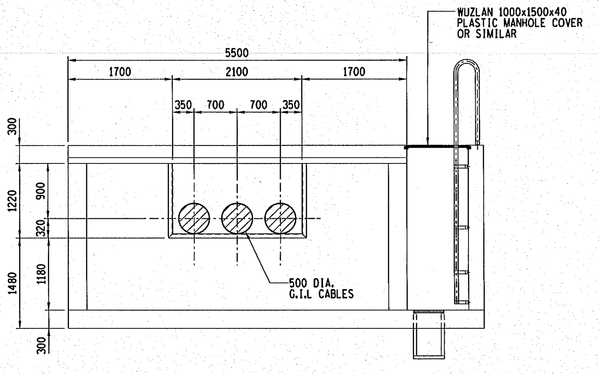

VIEW D-D

SCALE 1:2

REV	REVISION DESCRIPTION	DRAWN	CHKD	AUTH	DATE
0	FIRST ISSUE				

REFERENCE DRAWINGS	
055	GEN-2 GIL/CABLE
056	GEN-1&GEN-2 GIL/CABLE
057	CULVERTS LAYOUT

APPROVED BY: A Marais
DATE: 12/07/2017
CHECKED BY: D. Swanepoel
DATE: 12-7-2017
DRAWN BY: WISEMAN MOKHEHLE
DATE: 12/07/2017
SCALE: AS SHOWN

Eskom

Eskom Holdings SOC Ltd
Reg No 2002/015527/30

NOT FOR CONSTRUCTION

ISSUE DATE:

WESKUSFLUER

GEN-1 GIL TO CABLE CONNECTION
LAYOUT AND DETAILS
OPTION-1C

©

Wkoe11P01-SE-D54

SHEET NUMBER	REVISION
2	0

SIZE: A0