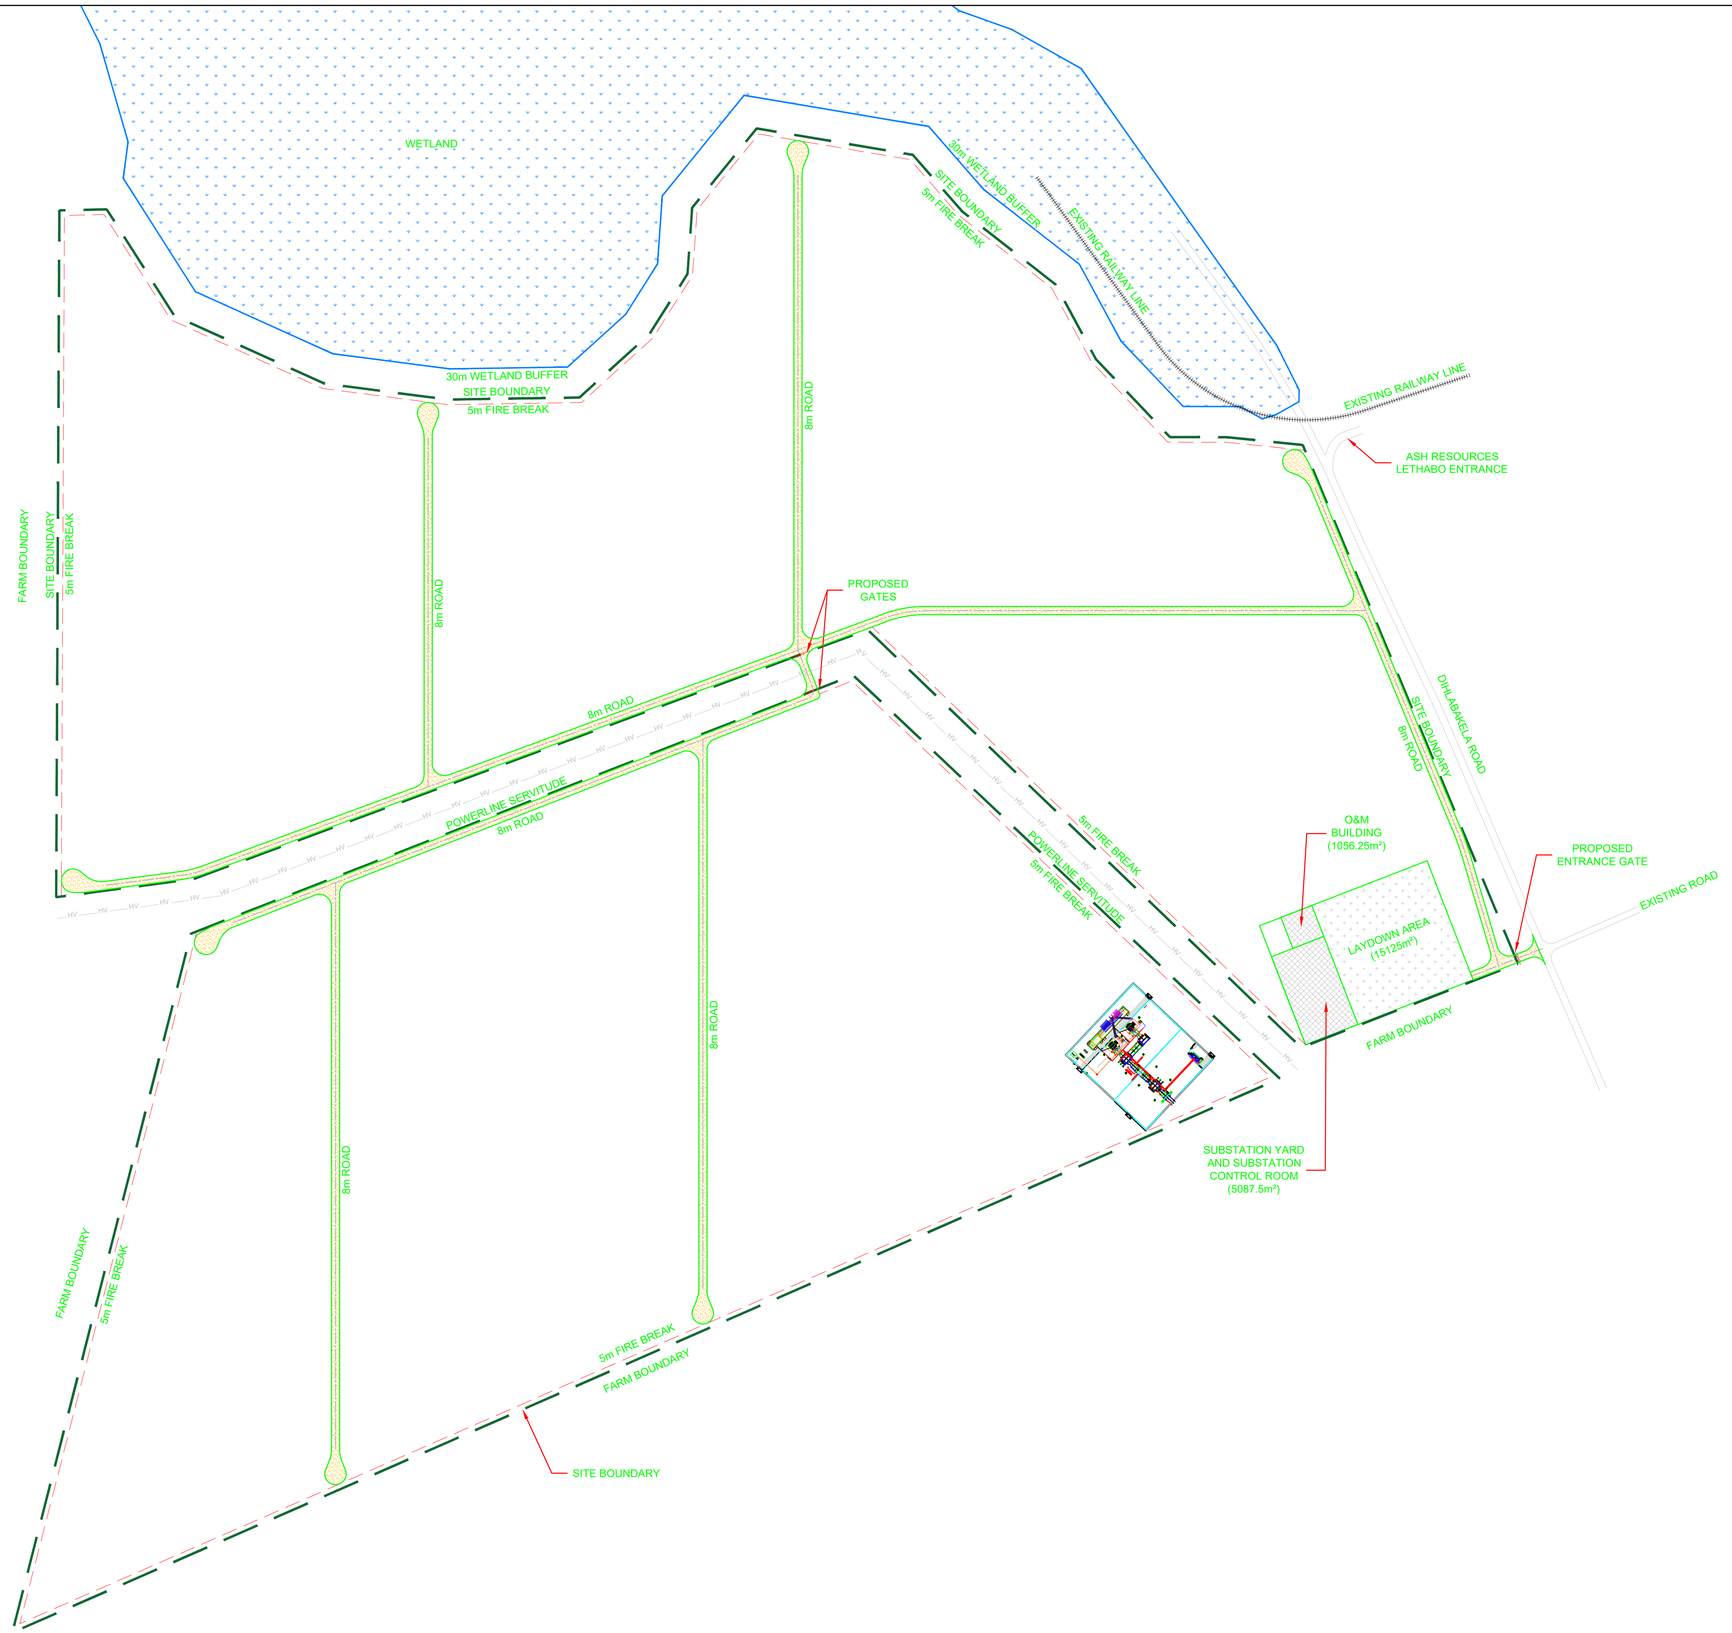

Notes

DISCLAIMER:

1. "SHOULD THESE DRAWINGS AND PROJECT SPECIFICATIONS BE USED OR RELIED UPON FOR ANY OTHER PURPOSE OTHER THAN WHAT THEY WERE INTENDED FOR ON THIS SPECIFIC SITE, WITHOUT MPA MOT'S PRIOR KNOWLEDGE AND WRITTEN CONSENT, THEN THE USER SHALL INDEMNIFY THE COPYRIGHT HOLDER AGAINST ALL LIABILITIES, CLAIMS, DAMAGES, LOSSES, FINES AND/ OR PENALTIES (EITHER IN CONTRACT OR DELICT) INSTITUTED BY THE USER OR ANY OTHER PARTY AS RESULT OF THEIR RE-USE OF OR RELIANCE ON THESE DRAWINGS AND PROJECT SPECIFICATIONS".
2. THE WETLAND NOTED ON THE DRAWING IS INDICATIVE AS NO TOPOGRAPHICAL HAS HAS BEEN CONDUCTED AT THIS STAGE OF THE PROJECT .
3. THE EXISTING HIGH VOLTAGE LINE NOTED ON THE DRAWING IS INDICATIVE AS NO TOPOGRAPHICAL HAS HAS BEEN CONDUCTED AT THIS STAGE OF THE PROJECT .

Legend

Reference drawings

Rev	Date	Drawn	Description	Ch'k'd	App'd
P01	30/03/2022	MT	Issued for Information	---	---

MPAMOT (Pty) Ltd
Reg No: 1997/009813/07
147 Bram Fischer Drive
Randburg
Johannesburg
2194
T +27 (0)11 052 1000
E info@mpamot.com

Client

..\Exrefs\eskom-logo.png

Megawatt Park
Maxwell Drive
Sunninghill
Sandton
Johannesburg

Title

LETHABO SOLAR PV FACILITY
GENERAL ARRANGEMENT LAYOUT

SHEET 1 of 1

Designed	T. ABRAHAMS	MT	Coordination	---	---
Drawn	T. ABRAHAMS	MT	Approved	---	---
Dwg check	V. LOOPOO	V	Prof. Registration No.:	---	
Eng check	V. LOOPOO	V	Date:	DD/MM/YYYY	

MPAMOT Project Number: R00000014

Scale at A1: 1: 3000

Suitability Description: Suitable for Information

Suit. Code: S2

Drawing Number: R00000014-MPA-XX-DR-C-0001

Revision: P01

© MPAMOT (Pty) Ltd

This document is issued for the party which commissioned it and for specific purposes connected with the captioned project only. It should not be relied upon by any other party or used for any other purpose.
We accept no responsibility for the consequences of this document being relied upon by any other party, or being used for any other purpose, or containing any error or omission which is due to an error or omission in data supplied to us by other parties.