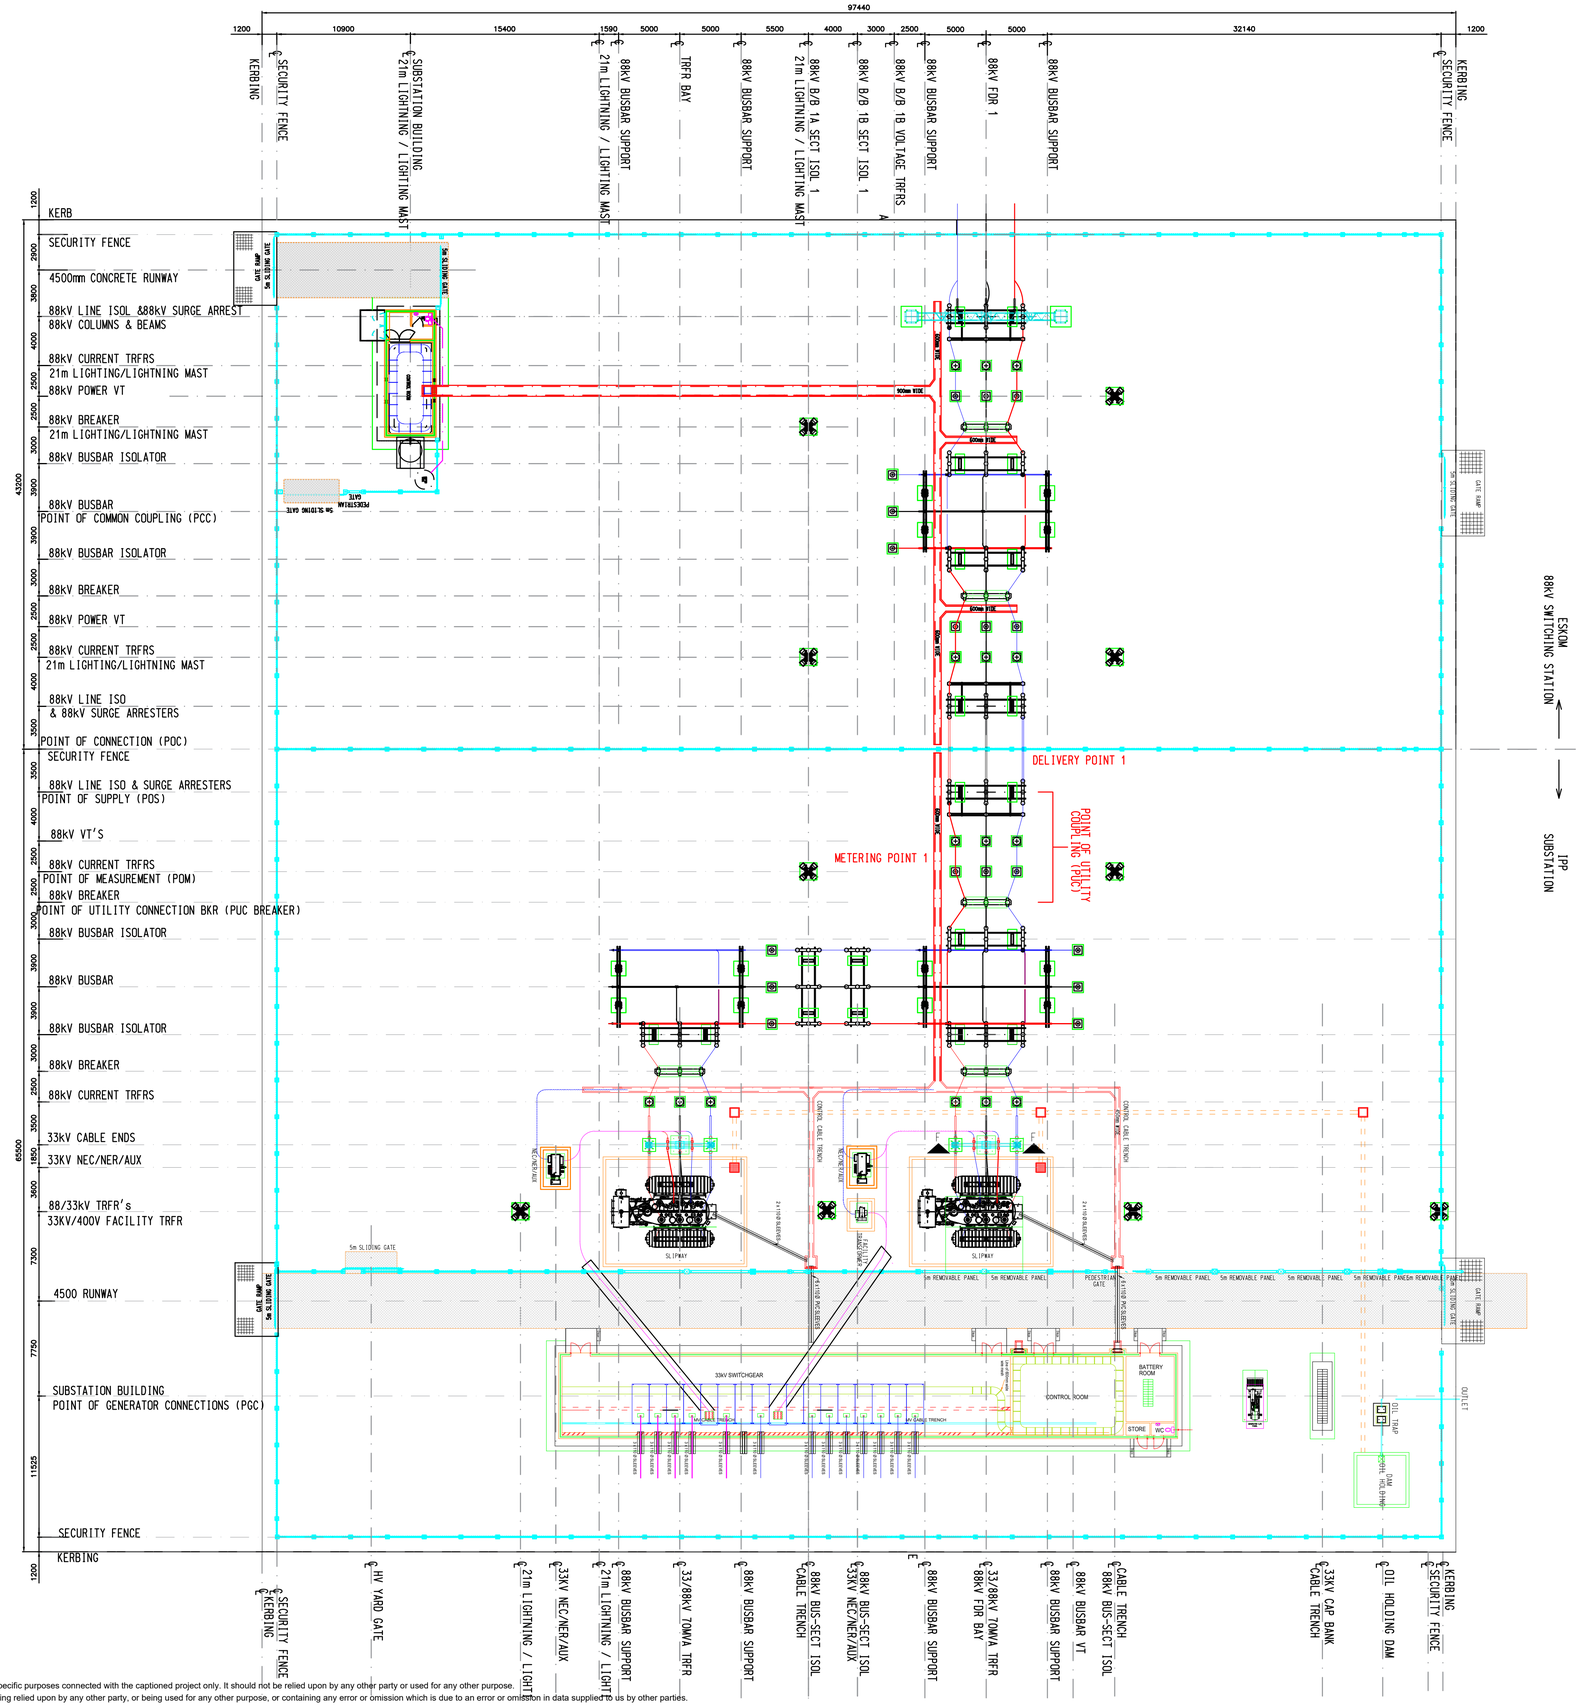

© MPAMOT (Pty) Ltd

This document is issued for the party which commissioned it and for specific purposes connected with the captioned project only. It should not be relied upon by any other party or used for any other purpose.
We accept no responsibility for the consequences of this document being relied upon by any other party, or being used for any other purpose, or containing any error or omission which is due to an error or omission in data supplied to us by other parties.

D:\OneDrive - Motla Consulting Engineers\13058 Eskom Lethaba Solar PV farm\8. Drawings\Wip\R0000014-MPA-LL-DR-E-0102 General Arrangement.dwg Aug 4, 2022 - 10:53AM MolebogengL

Notes

Legend

Reference drawings

Rev	Date	Drawn	Description	Ch'k'd	App'd
A	19/04/2022	MB	Issued for Information	JAA	JAA

MPAMOT (Pty) Ltd
Reg No: 1997/009813/07
147 Bram Fischer Drive
Randburg
Johannesburg
2194
T +27 (0)11 052 1000
E info@mpamot.com

MOTLA
CONSULTING ENGINEERS

Client

Eskom

Title

LETHABO SOLAR FACILITY
GENERAL ARRANGEMENT

Designed	CJ VERMAAK(Pr. Eng.)		Coordination	---	---
Drawn	M LEKOBOTJA		Approved	---	---
Dwg check	J ALBERTS (Pr. Eng.)		Prof. Registration No.:	980004	
Eng check	J ALBERTS (Pr. Eng.)		Date:	DD/MM/YYYY	

MPAMOT Project Number	Scale at A1
R0000014	1:250

Suitability Description	Suit. Code
Suitable for Information	I1

Drawing Number	Revision
R00000014-MPA-L1-DR-E-0102	A