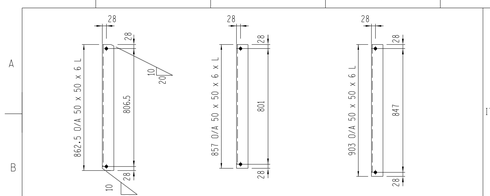

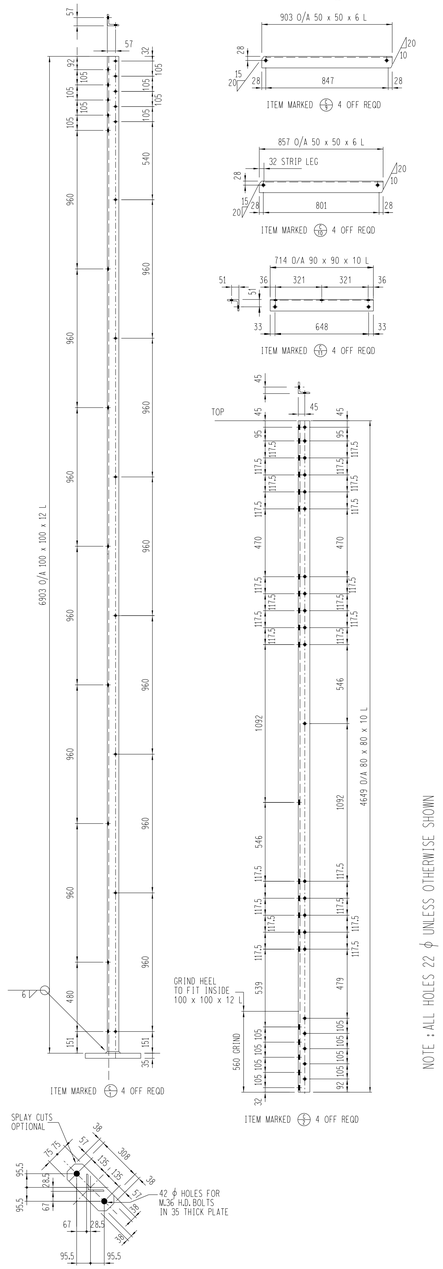

COLUMN MARKED 132/C

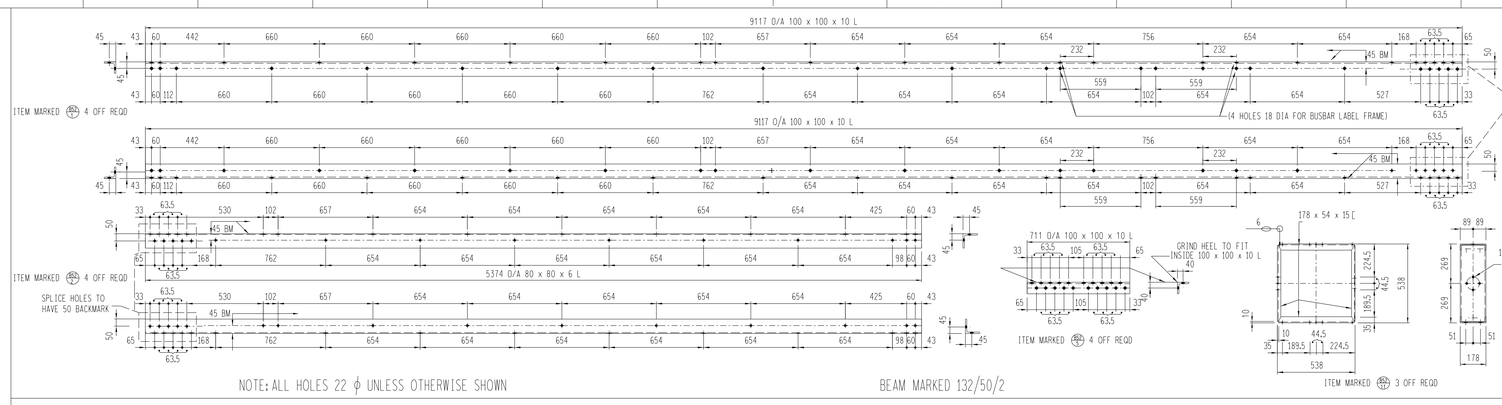

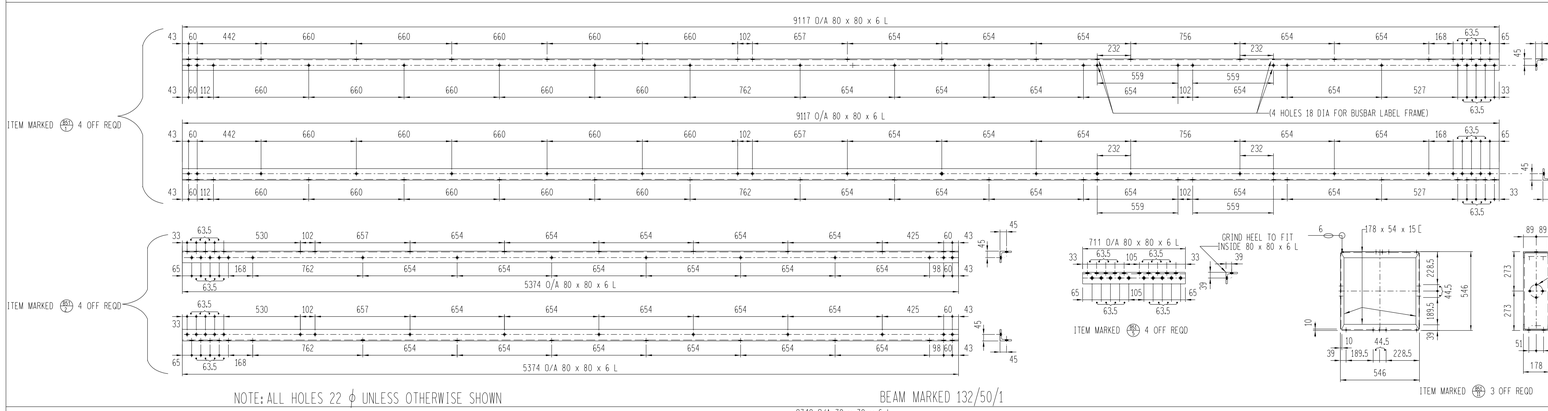

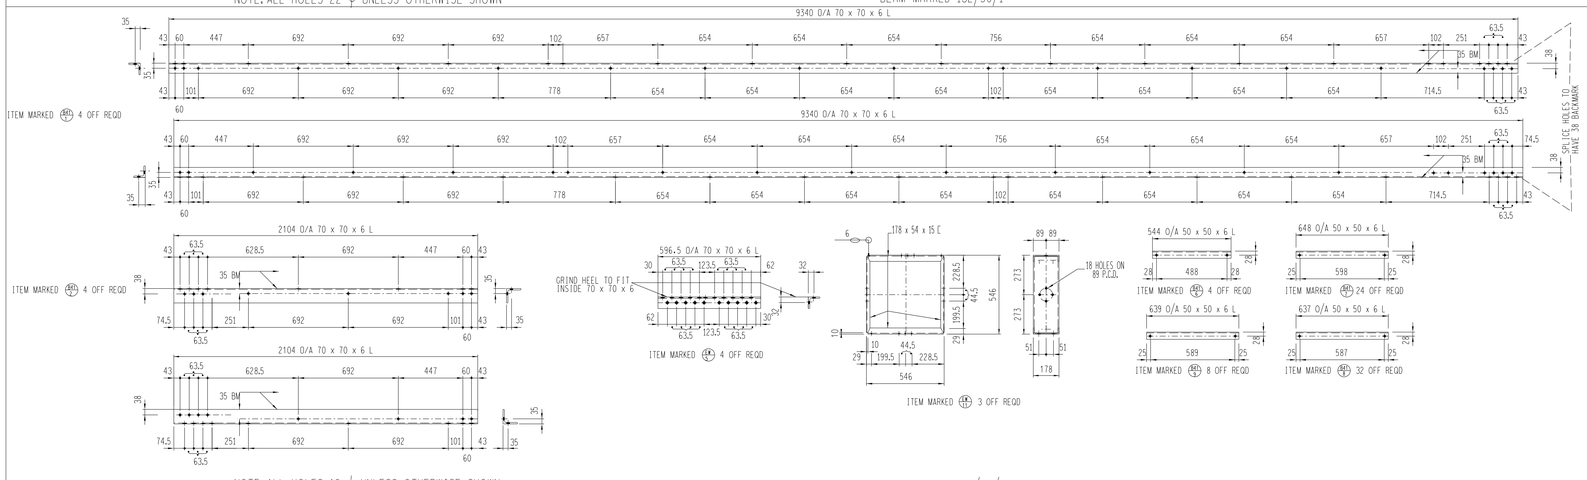

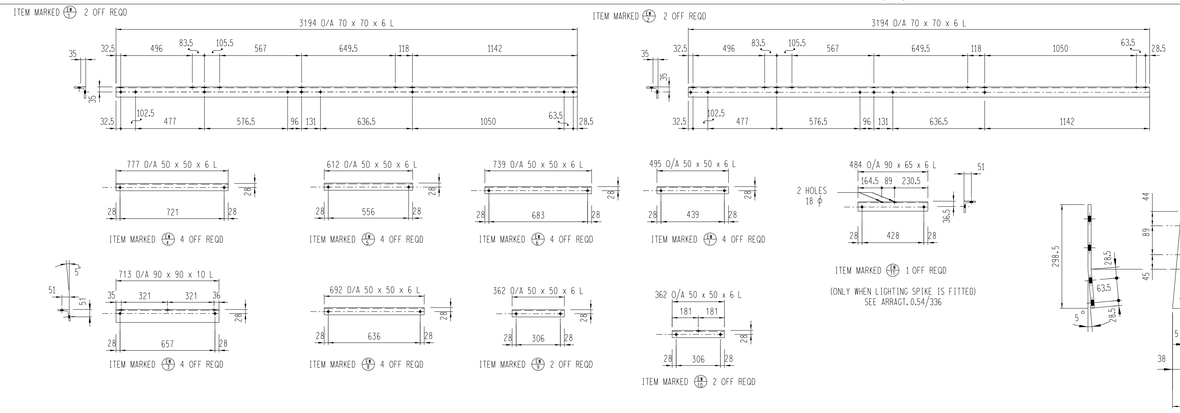

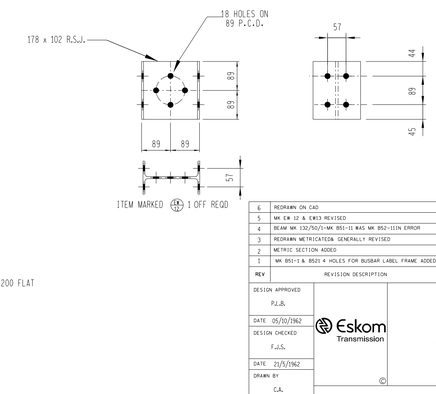

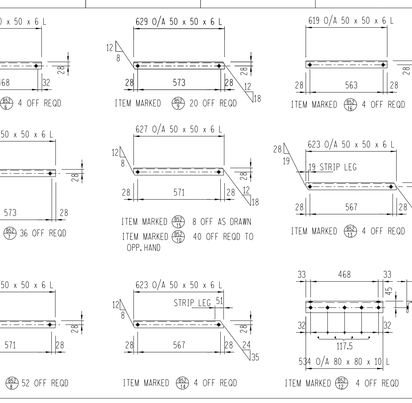

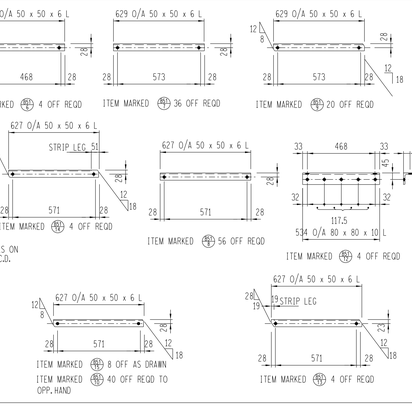

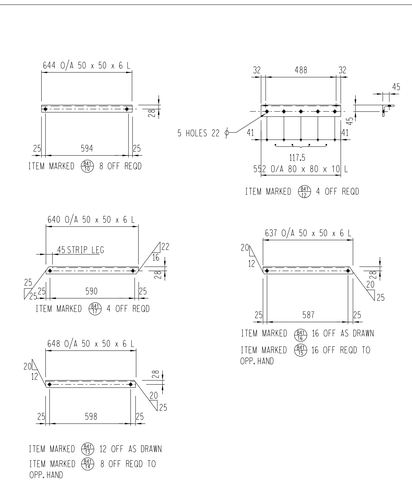

NOTE: FOR GENERAL NOTES SEE DRG 0.54/336

REV	REVISION DESCRIPTION	BY	CHKD	AUTH	DATE	0.54 REFERENCE DRAWINGS
6	REDRAWN ON CAD	T.S.			31/04/07	
5	MK EW 12 & EW13 REVISED	R.J.C		P.J.C.	27/07/88	
4	BEAM MK 132/50/1-MK B51-11 WAS MK B52-11IN ERROR	R.J.C		A.C.B.	11/08/87	
3	REDRAWN METRICATION GENERALLY REVISED	R.J.C.		P.J.C.	24/10/85	
2	METRIC SECTION ADDED	R.J.C.		A.C.B.	18/03/83	
1	MK B51-1 & B52-1 HOLES FOR BUSBAR LABEL FRAME ADDED	R.J.C		P.J.C.	01/06/78	336 132 kV COLUMNS ARRGT

DESIGN APPROVED	P.J.B.
DATE	05/10/1962
DESIGN CHECKED	F.J.S.
DATE	21/5/1962
DRAWN BY	C.A.
DATE	13/4/1962
SCALE	N.T.S.

Eskom Transmission

©

132 kV YARD STEELWORK (BOLTED) BEAM AND COLUMN DETAILS

SHEET NUMBER: 0.54/337

REVISION: 6

SIZE: GROOTTE A0