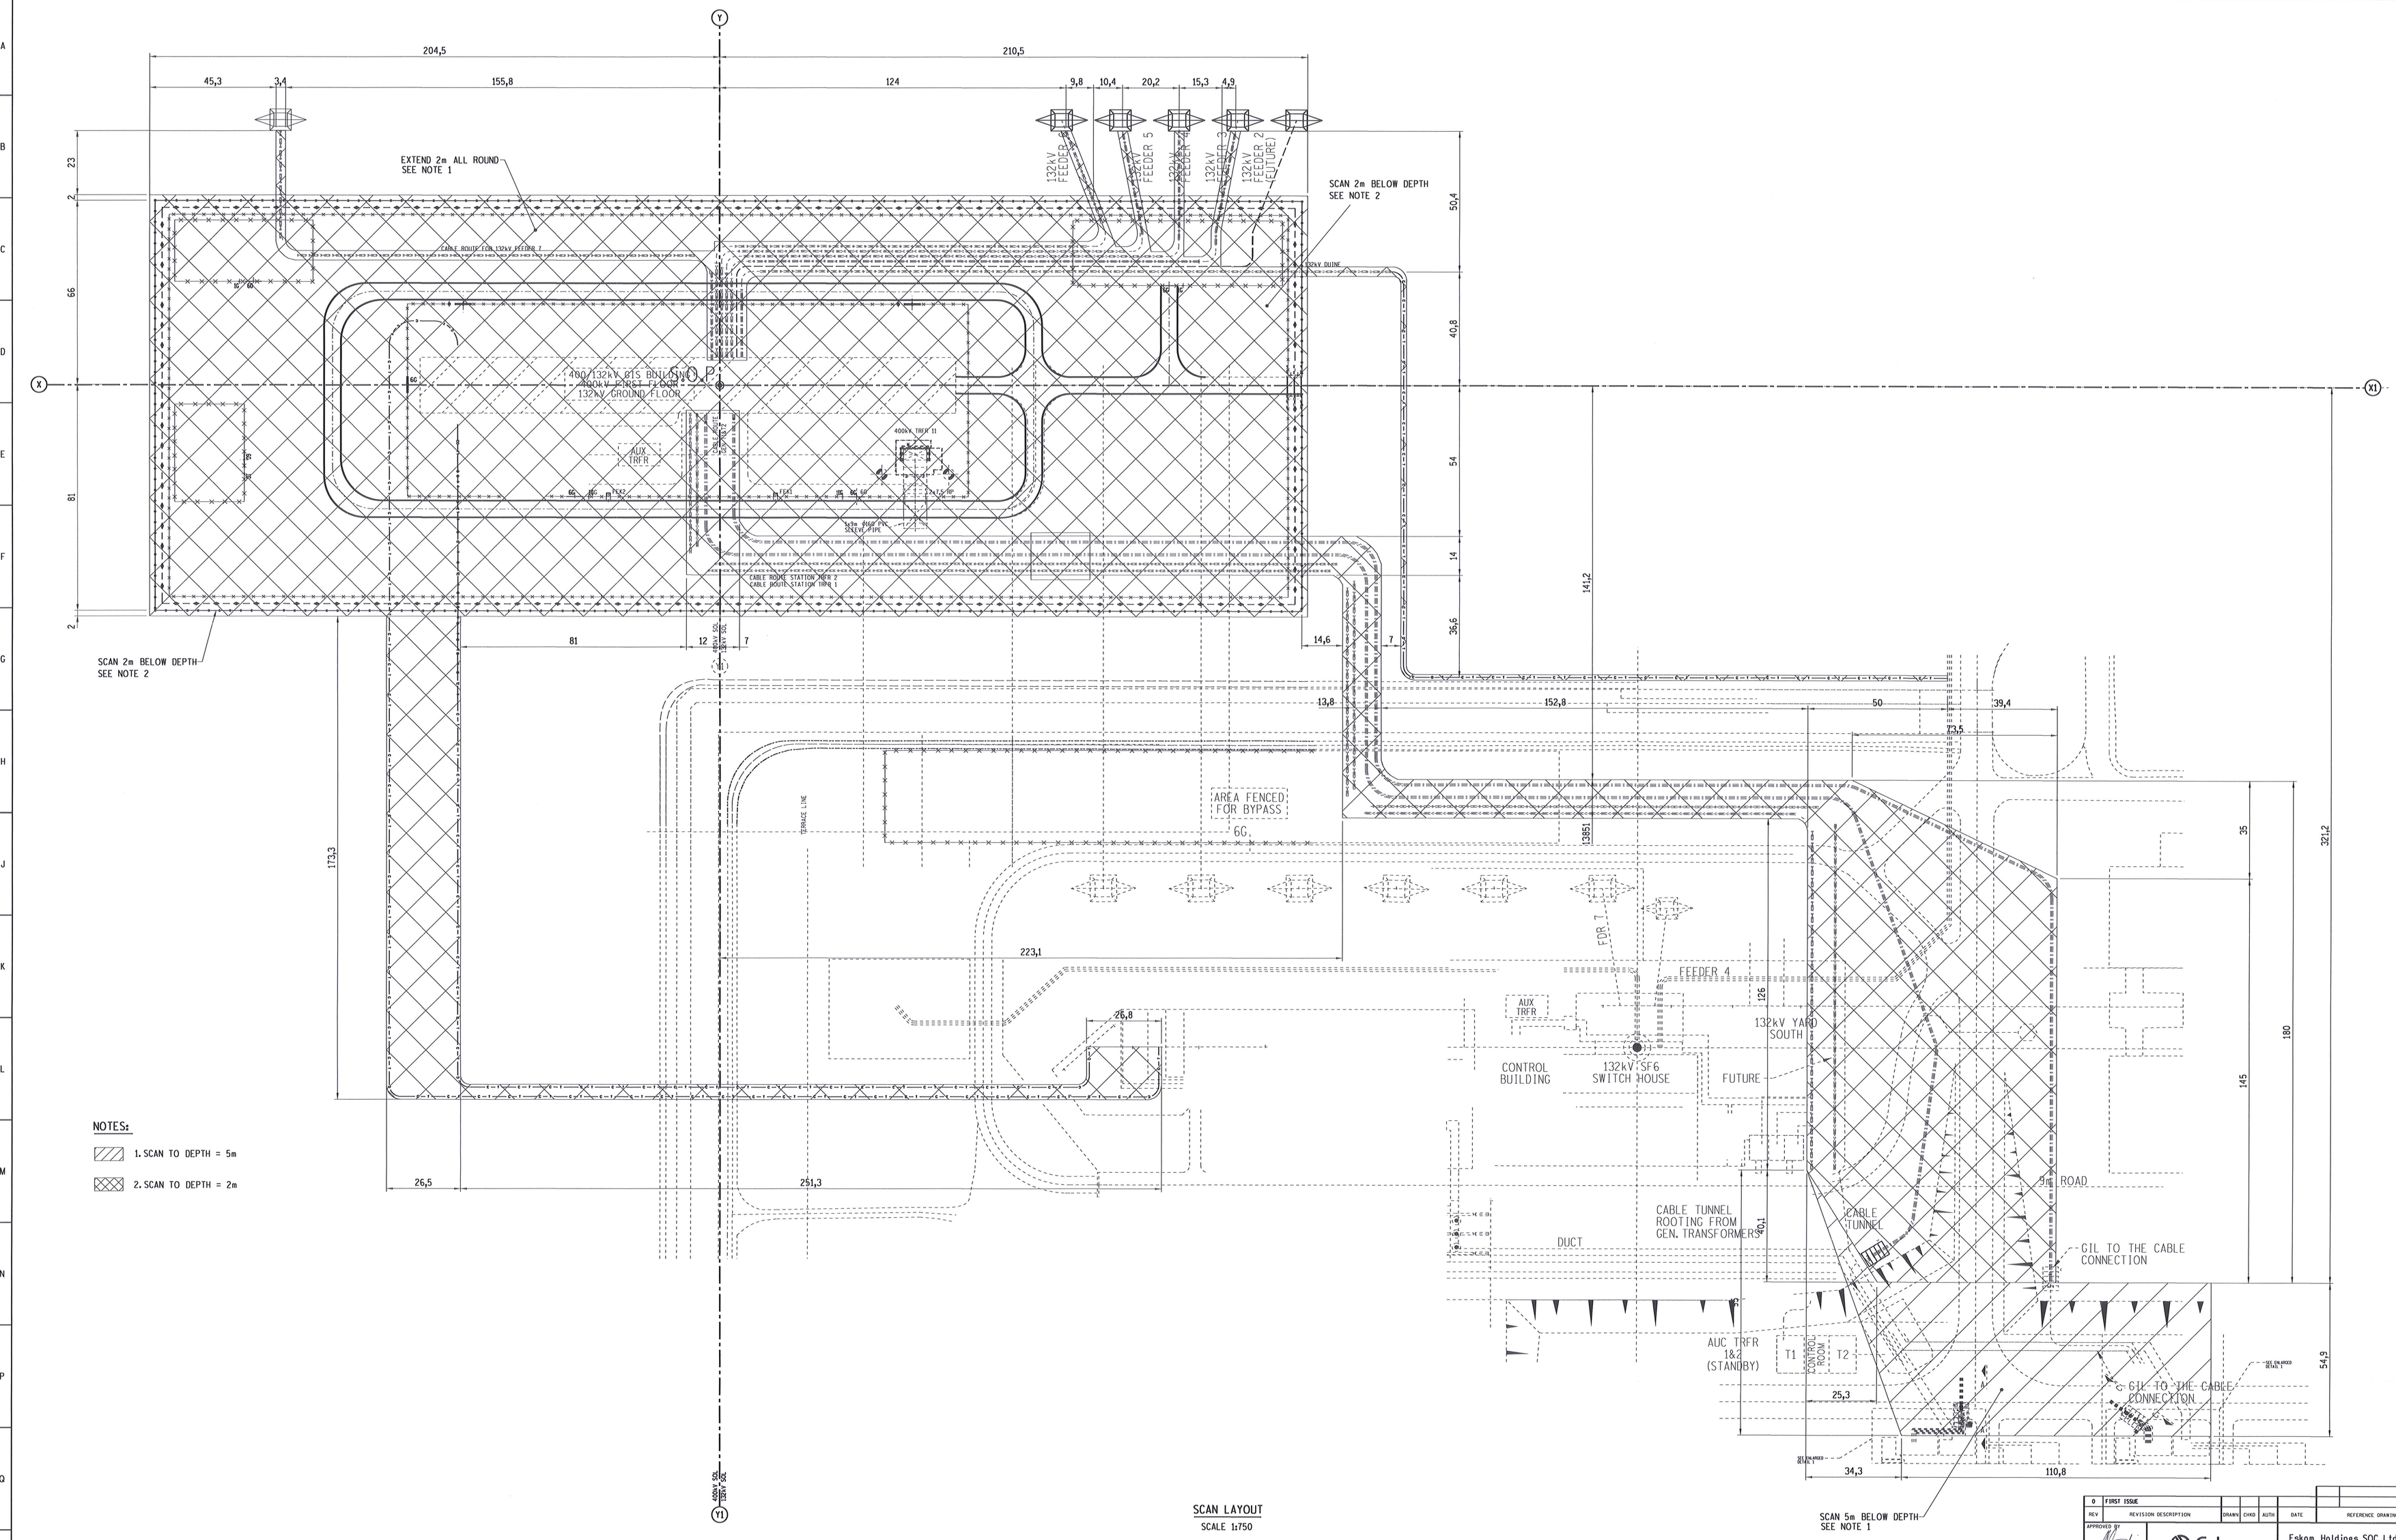

NOTES:

1. SCAN TO DEPTH = 5m
2. SCAN TO DEPTH = 2m

SCAN LAYOUT
SCALE 1:750

REV	REVISION DESCRIPTION	DRAWN	CHKD	AUTH	DATE	REFERENCE DRAWINGS
0	FIRST ISSUE					

APPROVED BY
DATE 03/10/2018
CHECKED BY
A. SAGA
DATE 03/10/2018
DRAWN BY
A.TIFLOEN
DATE 26/09/2018
SCALE 1:750

Eskom

Eskom Holdings SOC Ltd
Reg No 2002/015527/30

WESKUSFLUER
SCAN AREA

©

Wkoe11P01-SE-D65

SHEET NUMBER 0 | REVISION 0

SIZE GROUTE A0L